



| REVISIONS |                                |        |
|-----------|--------------------------------|--------|
| DATE      | NAME                           | NUMBER |
| 9/4/03    | Robert H. Thomas Sr. NJLS      | 20371  |
| 11/4/05   | Robert H. Thomas Sr. NJLS      | 20371  |
| 1/18/11   | Blk. 169, Lots 2010 - 2016     | 20371  |
| 4/25/12   | Blk. 163, Lot 10 & 11          | 20371  |
| 5/20/15   | Blk. 165, Lot 9 joined with 10 | 20371  |
| 1/13/16   | Blk. 165, Lot 5                | 20371  |
| 4/16/25   | Blk. 179, Lot 3491,3487        | 20371  |
| 1/28/26   | Blk. 179, Lot 3487-3490        | 20371  |

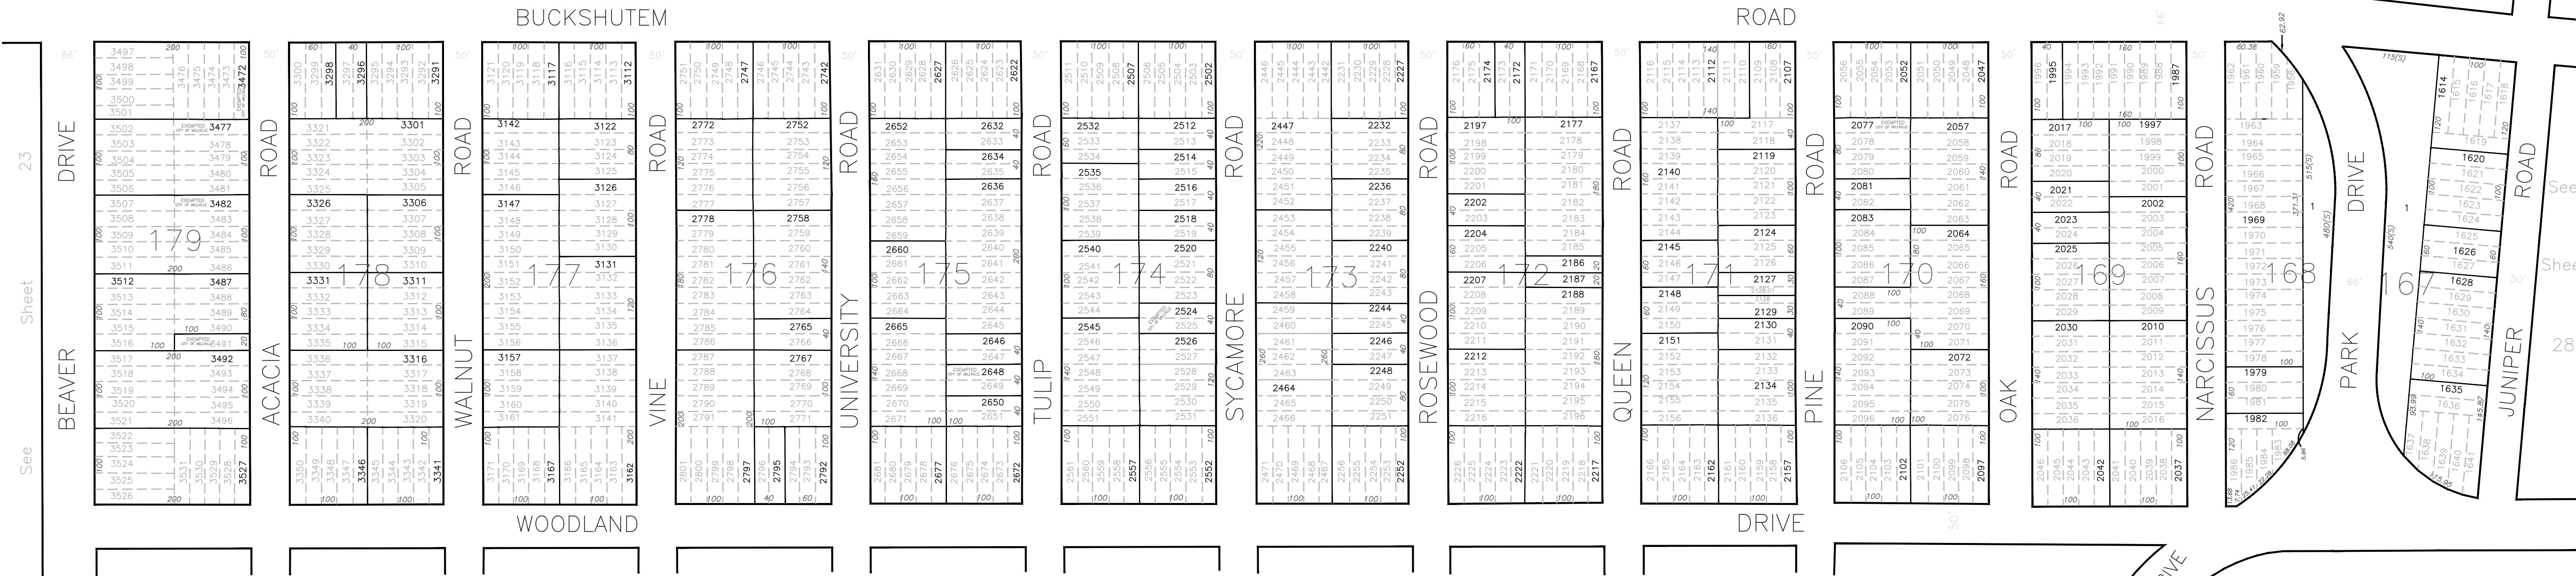


NEW JERSEY DEPARTMENT OF THE TREASURY  
DIVISION OF TAXATION  
PROPERTY ADMINISTRATION  
APPROVED AS A TAX MAP PURSUANT TO THE AUTHORITY OF  
N.J.S.A. 54:1-13 & 54:50-1  
FOR THE DIRECTOR, DIVISION OF TAXATION  
*James J. Coell* C.T.A.  
JAMES J. COELL, CHIEF LOCAL ASSESSMENT COMPLIANCE  
*William H. Black* C.T.A.  
WILLIAM H. BLACK, SUPERVISING ENGINEER UTILITIES  
DATE **JAN 15 2008** SERIAL NO. **798**

TAX ASSESSMENT MAP  
CITY OF MILLVILLE  
CUMBERLAND COUNTY, NEW JERSEY  
SCALE: 1" = 100' JUNE 2001  
ROBERT H. THOMAS, SR., NJLS 20371  
2429 E. MAIN ST. MILLVILLE, NEW JERSEY

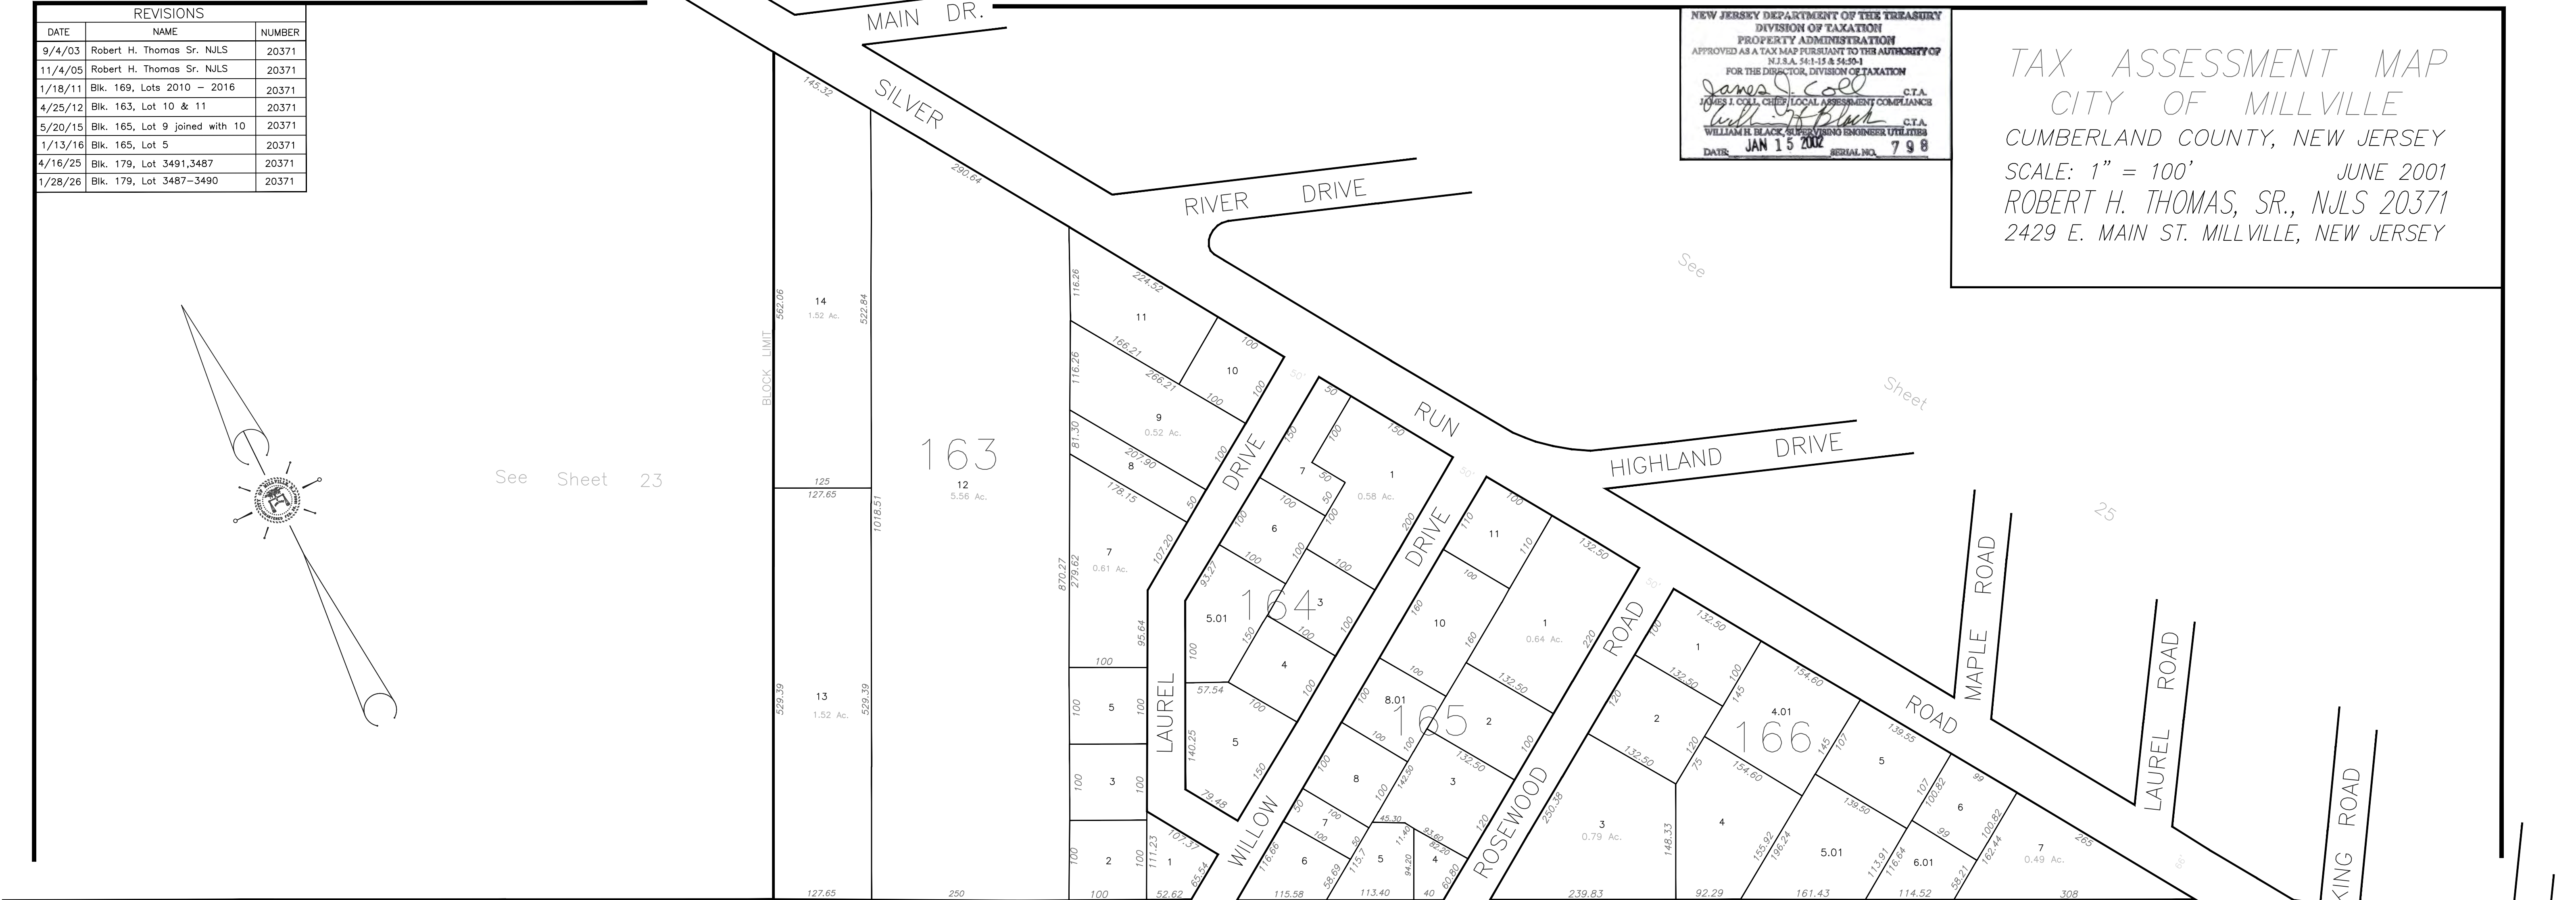


THIS SHEET IS A DIGITIZED COPY OF THE TAX MAP PREPARED BY ROBERT H. THOMAS SR., PLS. AND DATED JUNE 2001. THE APPROVED ORIGINAL IS ON FILE IN THE CITY OF MILLVILLE MUNICIPAL ENGINEERS OFFICE.

| REVISIONS |                               |        |
|-----------|-------------------------------|--------|
| DATE      | NAME                          | NUMBER |
| 11/25/09  | Block 189, Lot 2275, 79 & 84  | 20371  |
| 11/25/09  | Block 185, Lot 2610           | 20371  |
| 4/25/12   | Block 193, Lot 2965           | 20371  |
| 11/13/13  | Block 184, Lot 2729           | 20371  |
| 5/8/19    | Queen Road Vacation (portion) | 20371  |
| 7/17/19   | Add B187 L2412, B188 L2352    | 20371  |
| 7/31/24   | Block 189, Lots 2287 & 2289   | 20371  |
| 9/17/25   | Block 187, Lots 2388 to 2091  | 20371  |

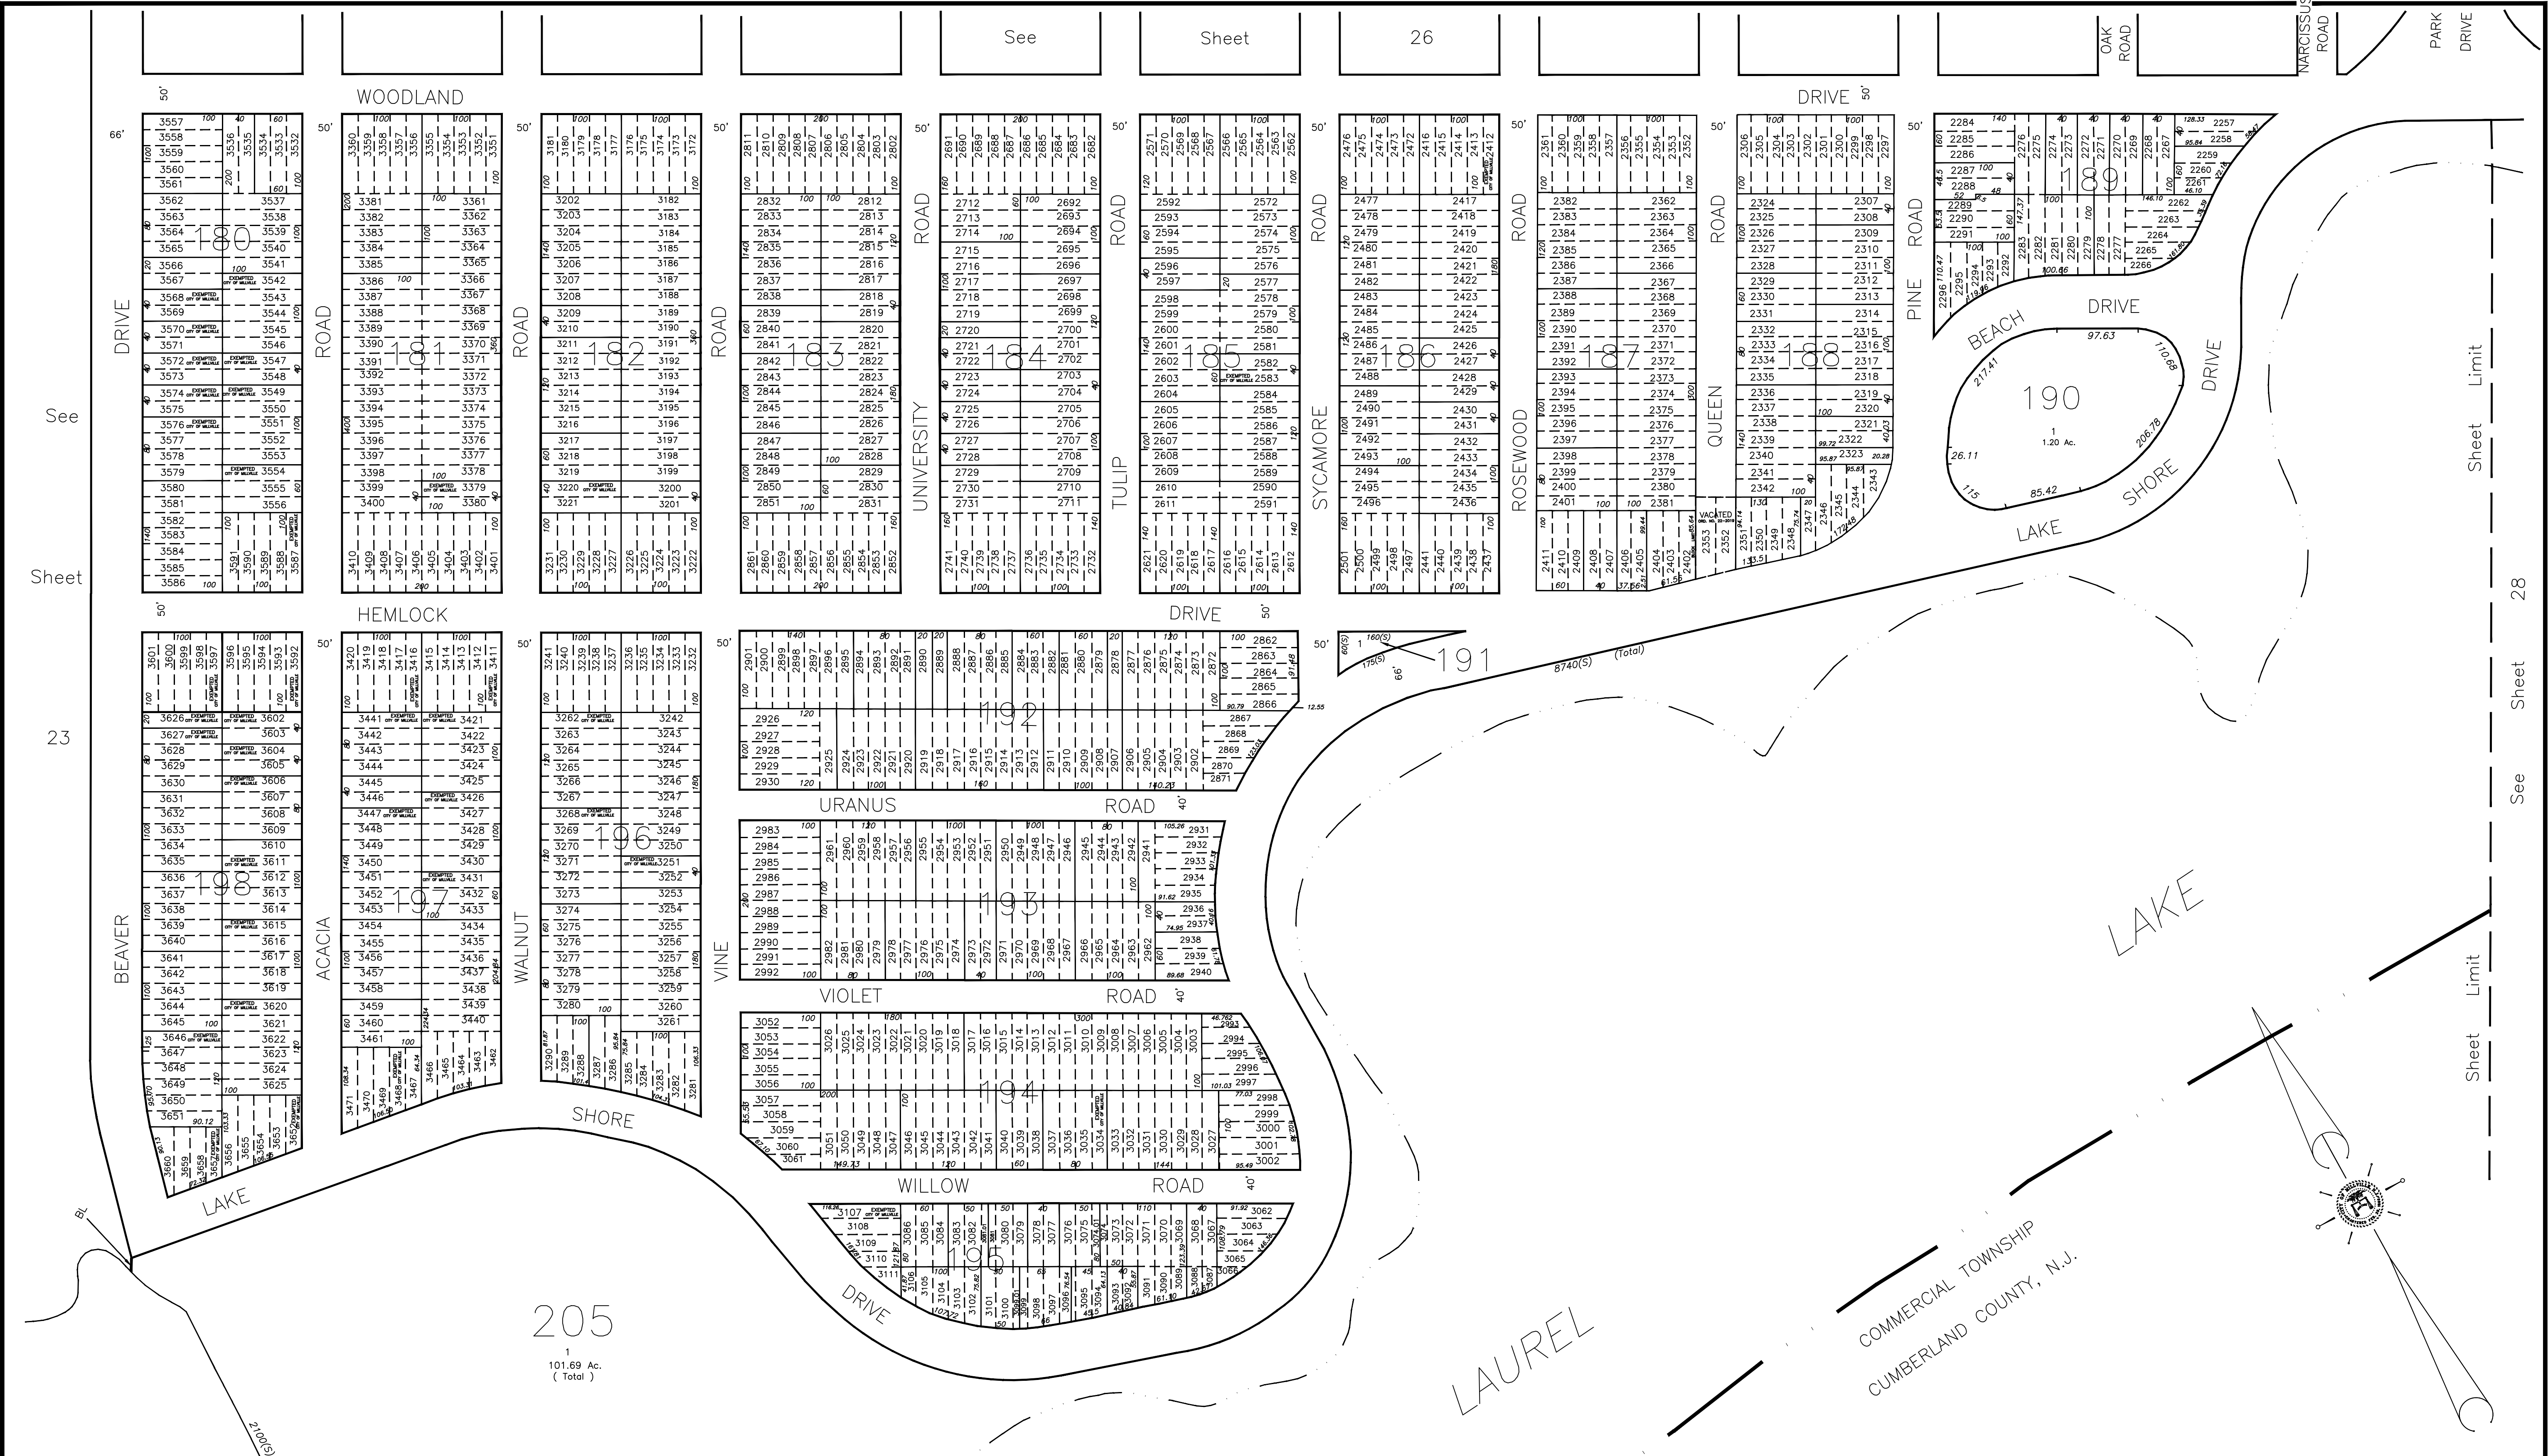

NEW JERSEY DEPARTMENT OF THE TREASURY  
DIVISION OF TAXATION  
PROPERTY ADMINISTRATION  
APPROVED AS A TAX MAP PURSUANT TO THE AUTHORITY OF  
NJ S.A. 54:15-15 & 54:50-1  
FOR THE DIRECTOR, DIVISION OF TAXATION  
*James J. Coll* C.T.A.  
JAMES J. COLL, CHIEF LOCAL ASSESSMENT COMPLIANCE  
*William H. Black* C.T.A.  
WILLIAM H. BLACK, SUPERVISOR ENGINEER UTILITIES  
DATE: JAN 15 2002 SERIAL NO. 798

TAX ASSESSMENT MAP  
CITY OF MILLVILLE  
CUMBERLAND COUNTY, NEW JERSEY  
SCALE: 1" = 100' JUNE 2001  
ROBERT H. THOMAS, SR., NJLS 20371  
2429 E. MAIN ST. MILLVILLE, NEW JERSEY

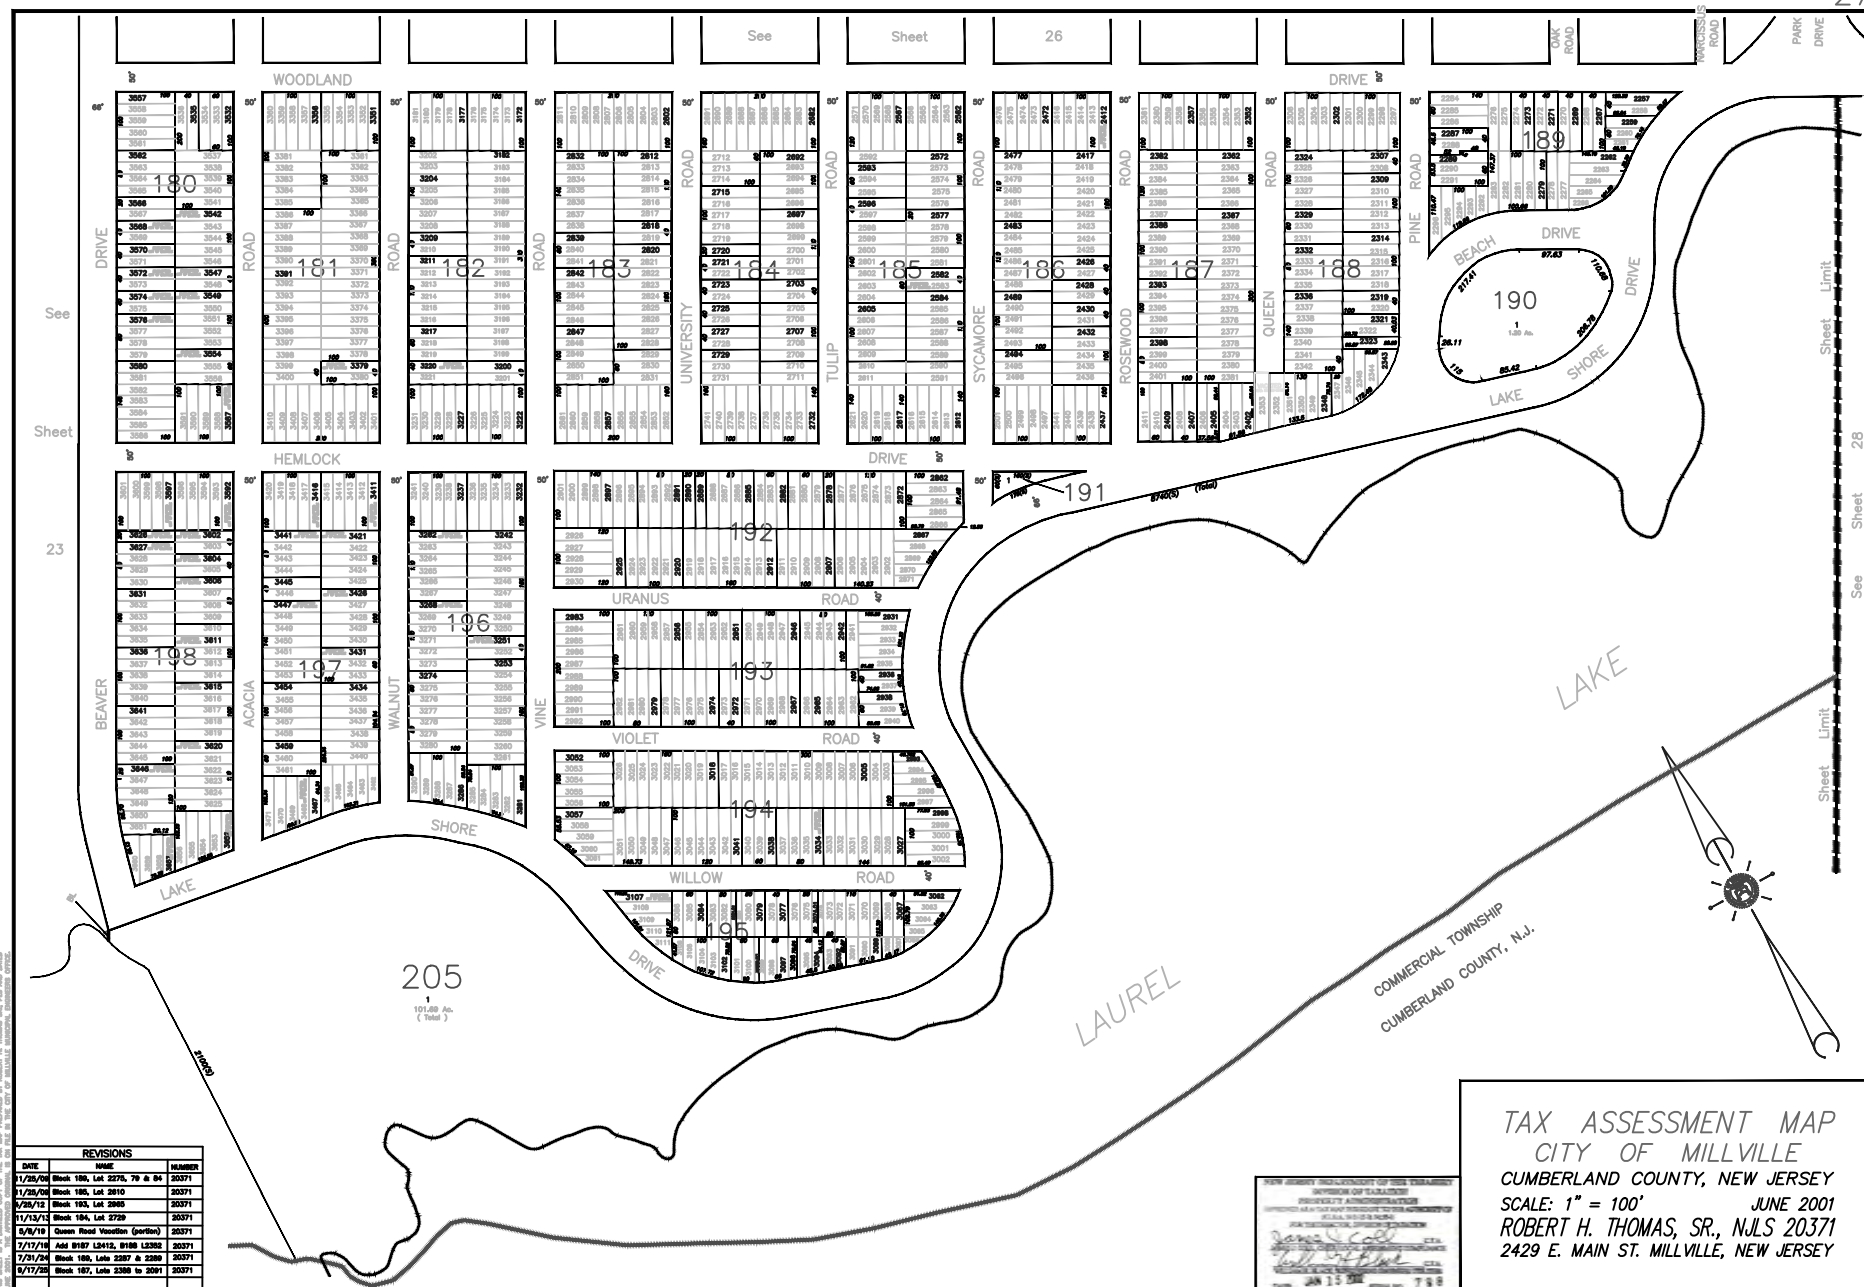

| REVISIONS |                             |        |
|-----------|-----------------------------|--------|
| DATE      | NAME                        | NUMBER |
| 7/3/02    | Robert H. Thomas Sr. N.J.LS | 20371  |
| 10/28/02  | Robert H. Thomas Sr. N.J.LS | 20371  |
| 4/25/12   | Block 205, Lot 27           | 20371  |
|           | Block 206, Lot 3            | 20371  |
| 4/17/13   | Block 205, Lots 6 & 7       | 20371  |
| 6/09/13   | Block 205, Lots 54 & 55     | 20371  |
| 9/28/13   | Chickeree Cabin Road        | 20371  |
| 9/12/18   | Block 204, Lot 1940 to 1937 | 20371  |
| 9/17/25   | Block 199, Lot 1676 to 1671 | 20371  |


NEW JERSEY DEPARTMENT OF THE TREASURY


PROPERTY ADMINISTRATION

APPROVED AS A TAX MAP PURSUANT TO THE AUTHORITY OF

N.J.S.A. 54:1-15 & 54:25-1

FOR THE DIRECTOR, DIVISION OF TAXATION

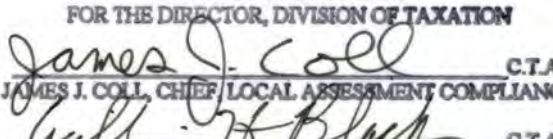 C.T.A.  
JAMES J. COLL, CHIEF, LOCAL ASSESSMENT COMPLIANCE

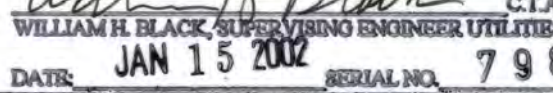 C.T.A.  
WILLIAM H. BLACK, SUPERVISING ENGINEER UTILITIES

DATE: JAN 15 2002 SERIAL NO. 798

TAX ASSESSMENT MAP  
CITY OF MILLVILLE  
CUMBERLAND COUNTY, NEW JERSEY  
SCALE: 1" = 100' JUNE 2001  
ROBERT H. THOMAS, SR., N.J.LS 20371  
2429 E. MAIN ST. MILLVILLE, NEW JERSEY




THIS SHEET IS A DIGITIZED COPY OF THE TAX MAP PREPARED BY ROBERT H. THOMAS SR., PLS AND DATED JUNE 2001. THE APPROVED ORIGINAL IS ON FILE IN THE CITY OF MILLVILLE MUNICIPAL ENGINEERS OFFICE.



| REVISIONS |                                                        |        |
|-----------|--------------------------------------------------------|--------|
| DATE      | NAME                                                   | NUMBER |
| 10/17/06  | Robert H. Thomas, Sr.                                  | 20371  |
| 10/17/06  | Block 226, Lots 1097 & 1101                            | 20371  |
| 4/25/12   | Block 211 Lots 377                                     | 20371  |
| 12/16/15  | Block 213 Lots 436                                     | 20371  |
| 12/16/15  | Block 221, join lots 1481, 85 & 97<br>Remove Exemption | 20371  |
| 12/28/16  | Block 215 Lots 506                                     | 20371  |
| 02/07/18  | Block 223 Lots 1256                                    | 20371  |

NEW JERSEY DEPARTMENT OF THE TREASURY  
DIVISION OF TAXATION  
PROPERTY ADMINISTRATION  
APPROVED AS A TAX MAP PURSUANT TO THE AUTHORITY OF  
N.J.S.A. 54:1-15 & 54:50-1  
FOR THE DIRECTOR, DIVISION OF TAXATION  
*James J. S. 200* C.T.A.  
*William H. Black* C.T.A.  
WILLIAM H. BLACK, SUPERVISING ENGINEER UTILITIES  
DATE: JAN 15 2002 SERIAL NO. 798

TAX ASSESSMENT MAP  
CITY OF MILLVILLE  
CUMBERLAND COUNTY, NEW JERSEY  
SCALE: 1" = 100' JUNE 2001  
ROBERT H. THOMAS, SR., NJLS 20371  
2429 E. MAIN ST. MILLVILLE, NEW JERSEY

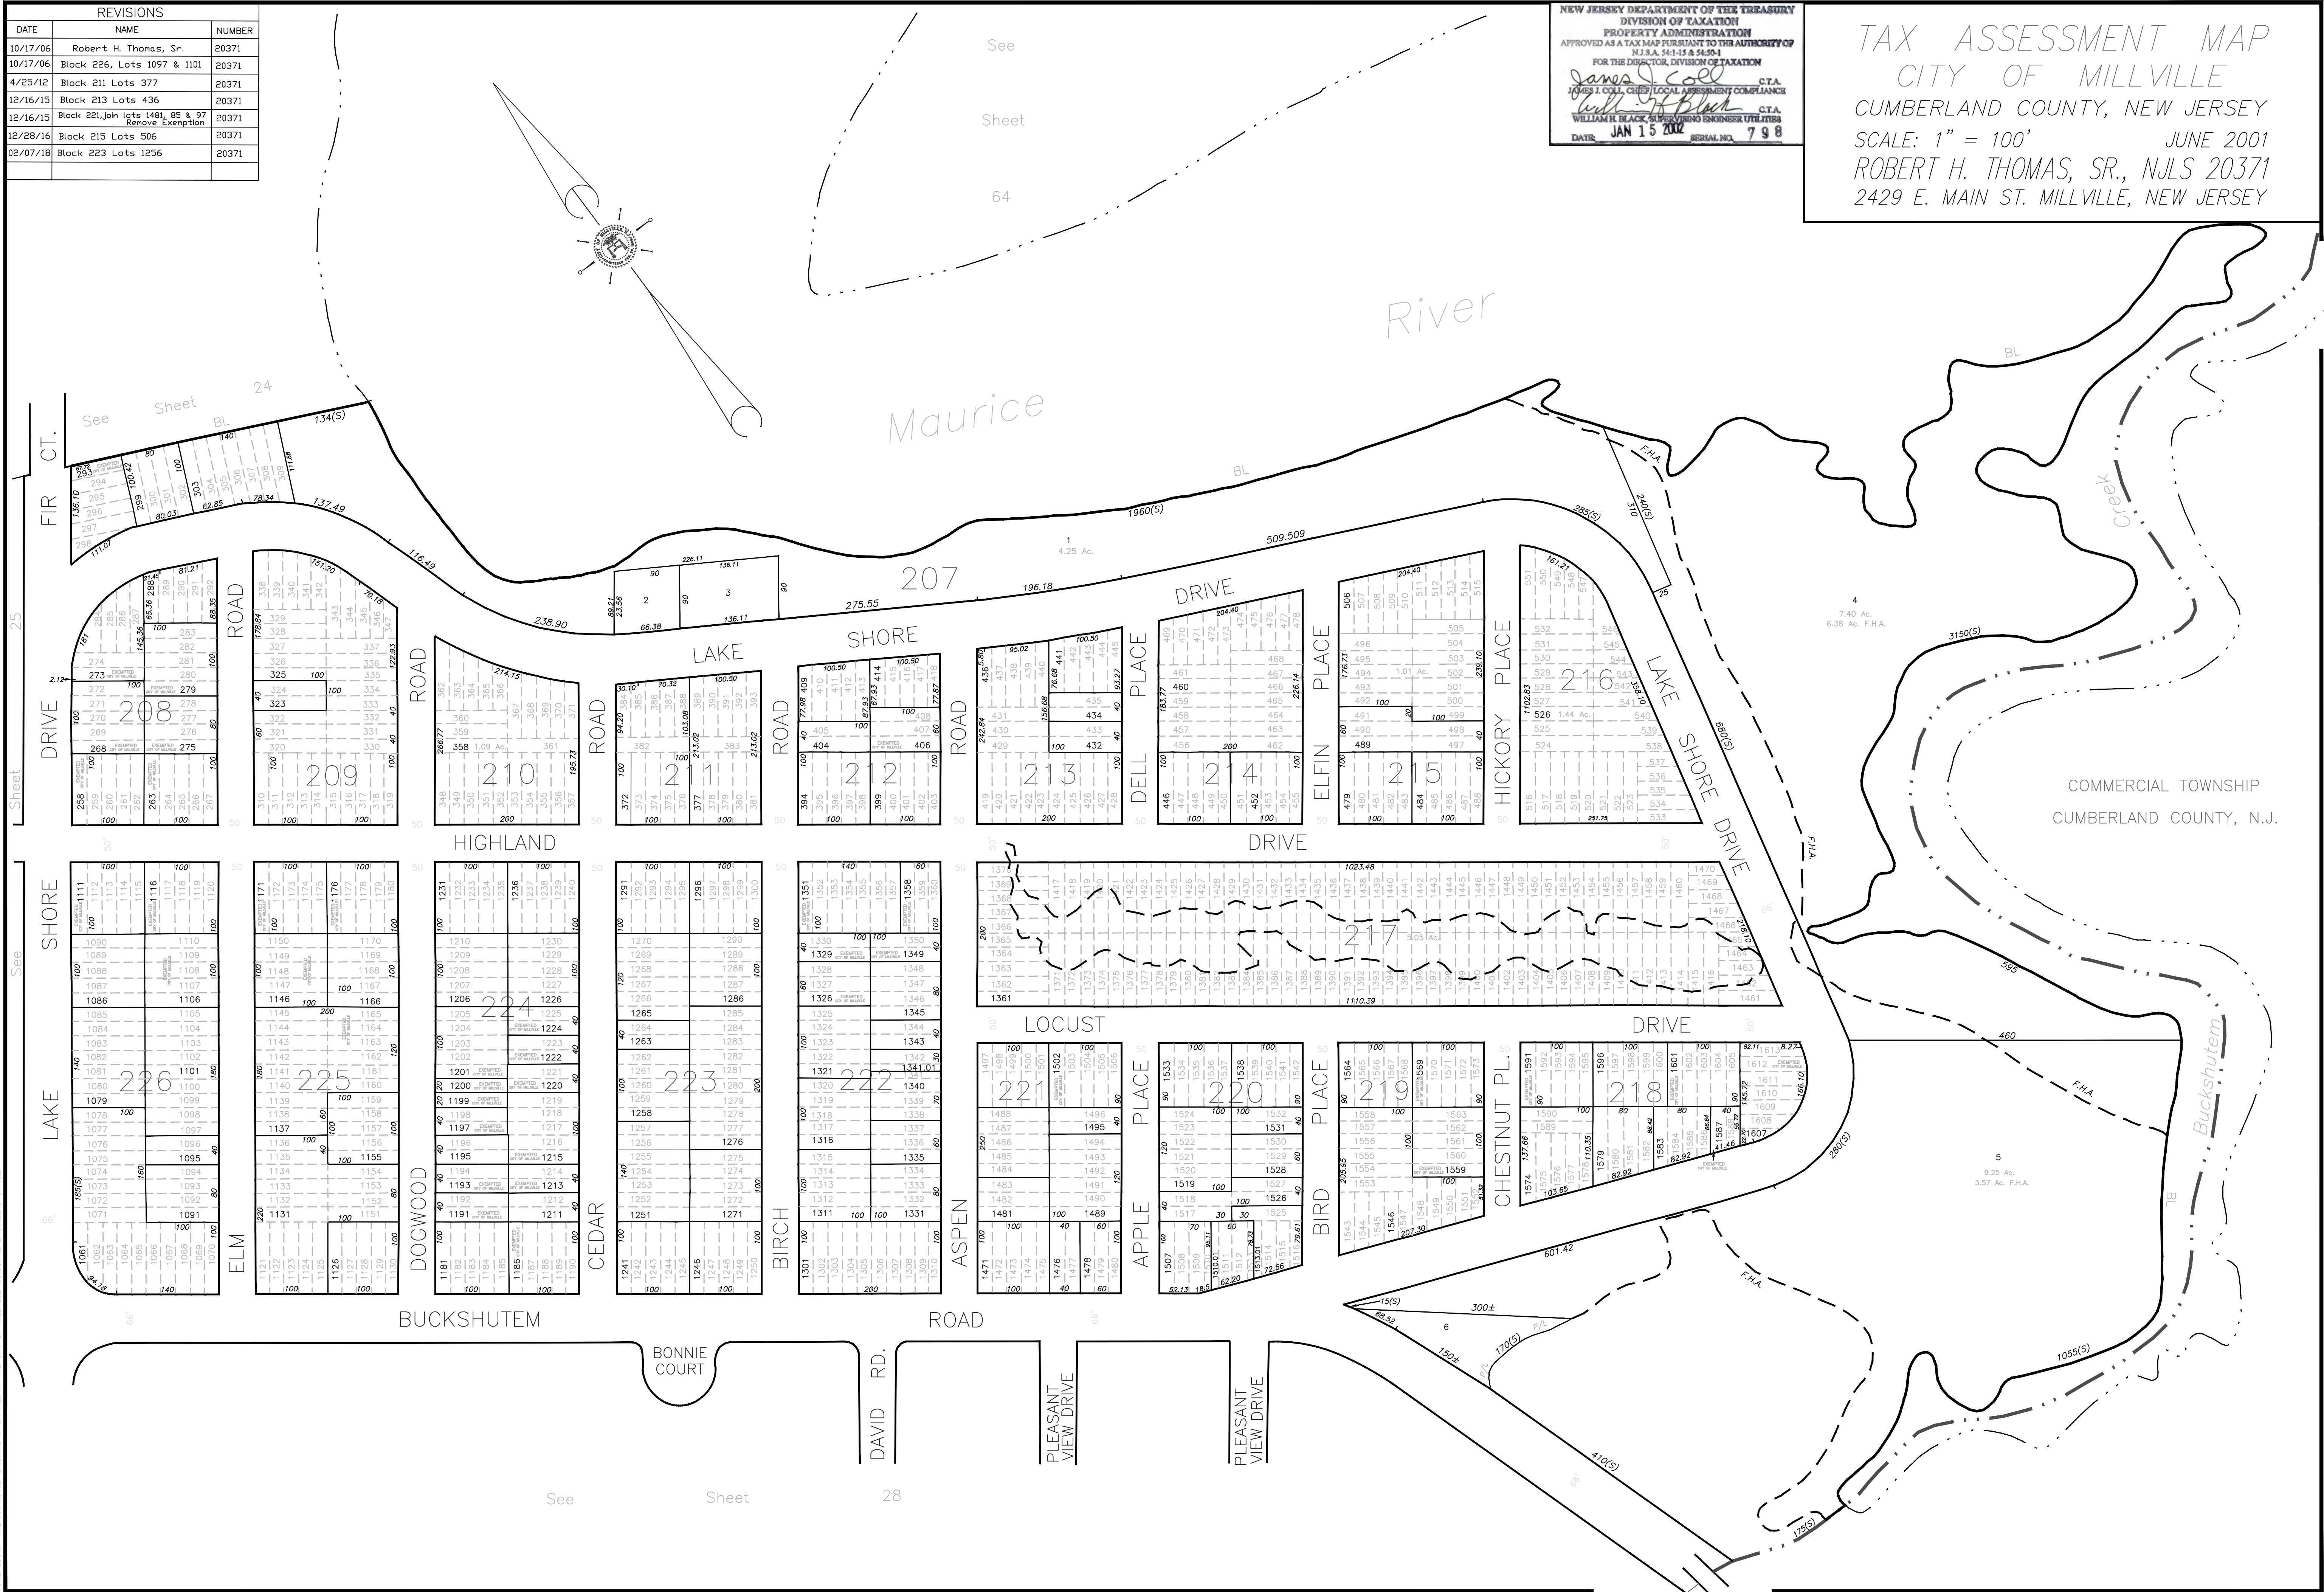

| REVISIONS |                            |        |
|-----------|----------------------------|--------|
| DATE      | NAME                       | NUMBER |
| 3/20/03   | Robert H. Thomas Sr., NJLS | 20371  |
| 10/15/03  | Robert H. Thomas Sr., NJLS | 20371  |
| 7/8/04    | Robert H. Thomas Sr., NJLS | 20371  |
| 2/1/05    | Robert H. Thomas Sr., NJLS | 20371  |
| 10/3/05   | Robert H. Thomas Sr., NJLS | 20371  |
| 4/11/06   | Robert H. Thomas Sr., NJLS | 20371  |
| 3/9/07    | Robert H. Thomas Sr., NJLS | 20371  |
| 9/1/09    | Blk 227, Lots 2 & 2.01     | 20371  |
| 8/10/10   | Blk 228, Lot 4             | 20371  |
| 8/10/10   | Blk 18, Lots 6 & 7         | 20371  |
| 5/01/12   | Checked Sheet              | 20371  |

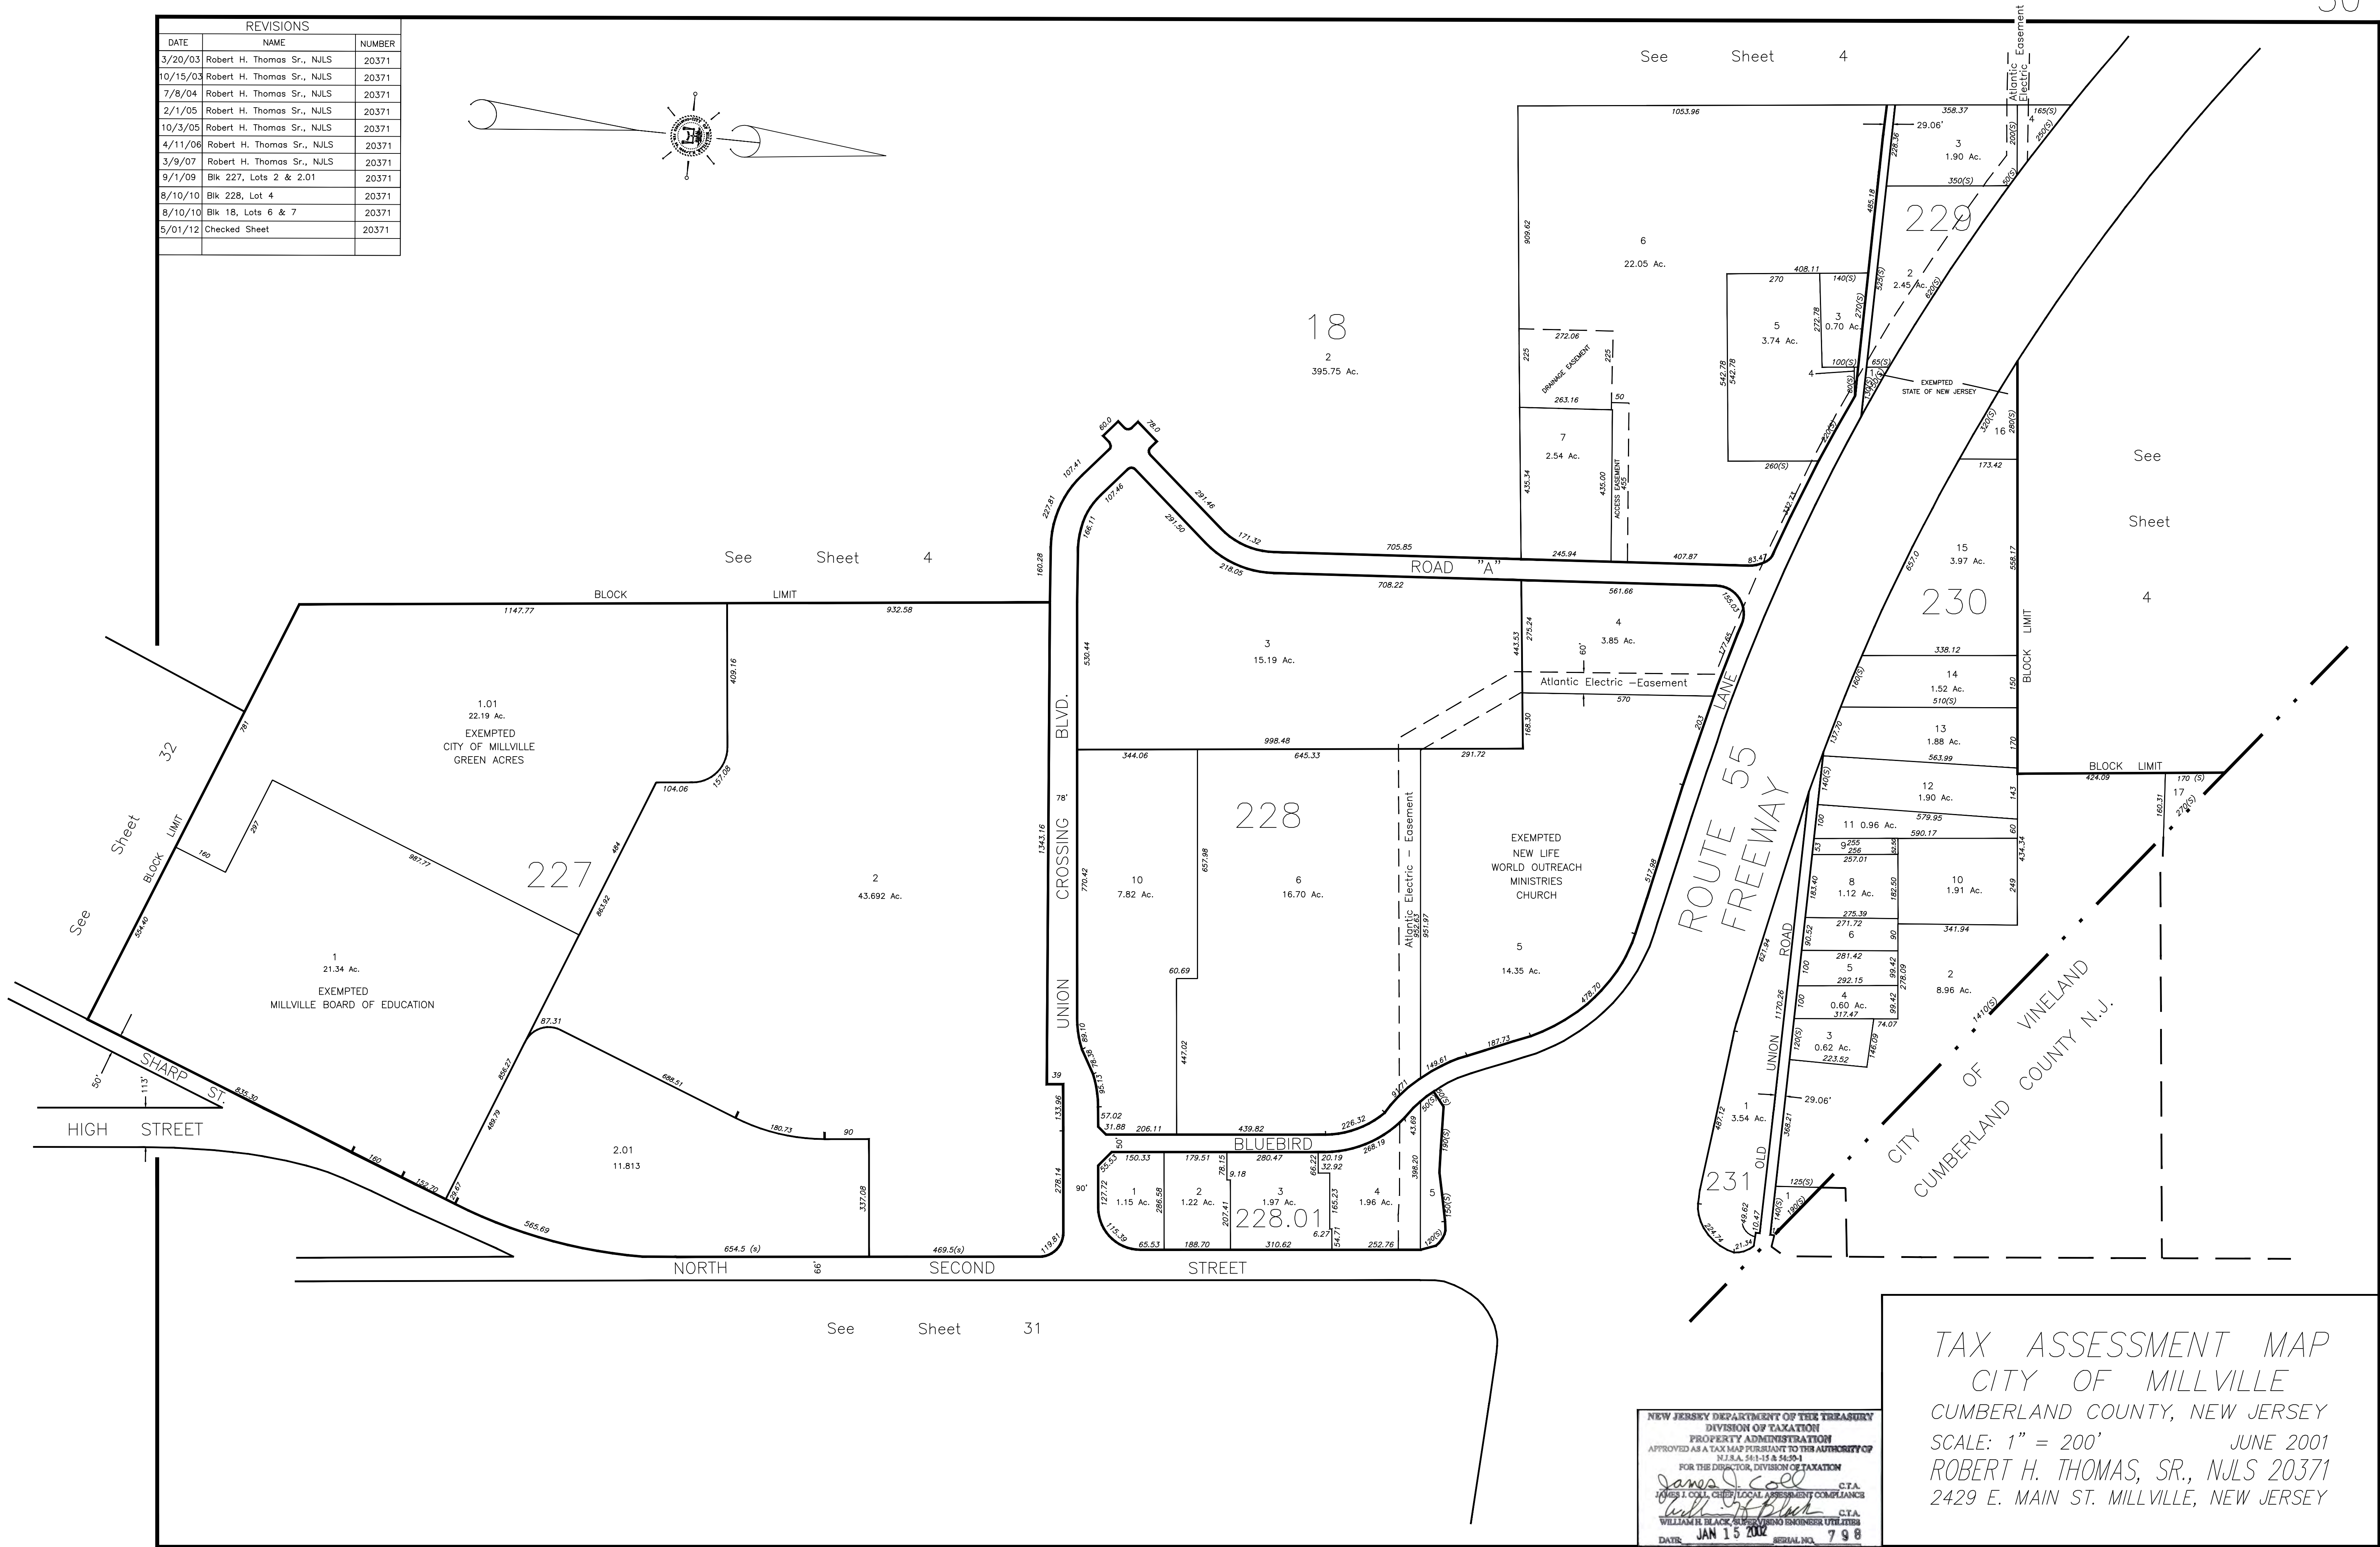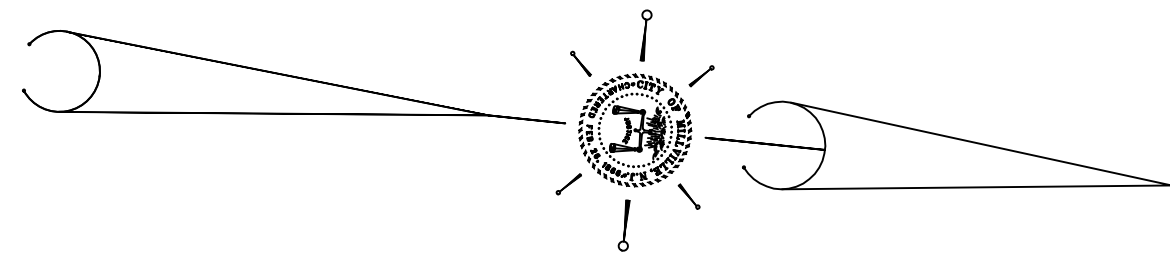










| REVISIONS |                            |        |
|-----------|----------------------------|--------|
| DATE      | NAME                       | NUMBER |
| 3/6/03    | Robert H. Thomas Sr., NLS  | 20371  |
| 3/7/06    | Robert H. Thomas Sr., NLS  | 20371  |
| 2/16/11   | Robert H. Thomas Sr., NLS  | 20371  |
|           | Foundry St. ROW Correction |        |
| 4/07/11   | Blk 277, Lot 16 & 16.01    | 20371  |
| 5/01/12   | Blk 280, Lot 24            | 20371  |
| 11/05/14  | Blk 255, Lot 6 & 7         | 20371  |
| 10/19/16  | Blk 280, Lot 27            | 20371  |
| 3/8/17    | Blk 275, Lot 6             | 20371  |
| 3/15/17   | Blk 273, Lots 29 & 30      | 20371  |
| 5/21/25   | Blk 279, Lots 8.01 & 8.02  | 20371  |
|           |                            |        |
|           |                            |        |

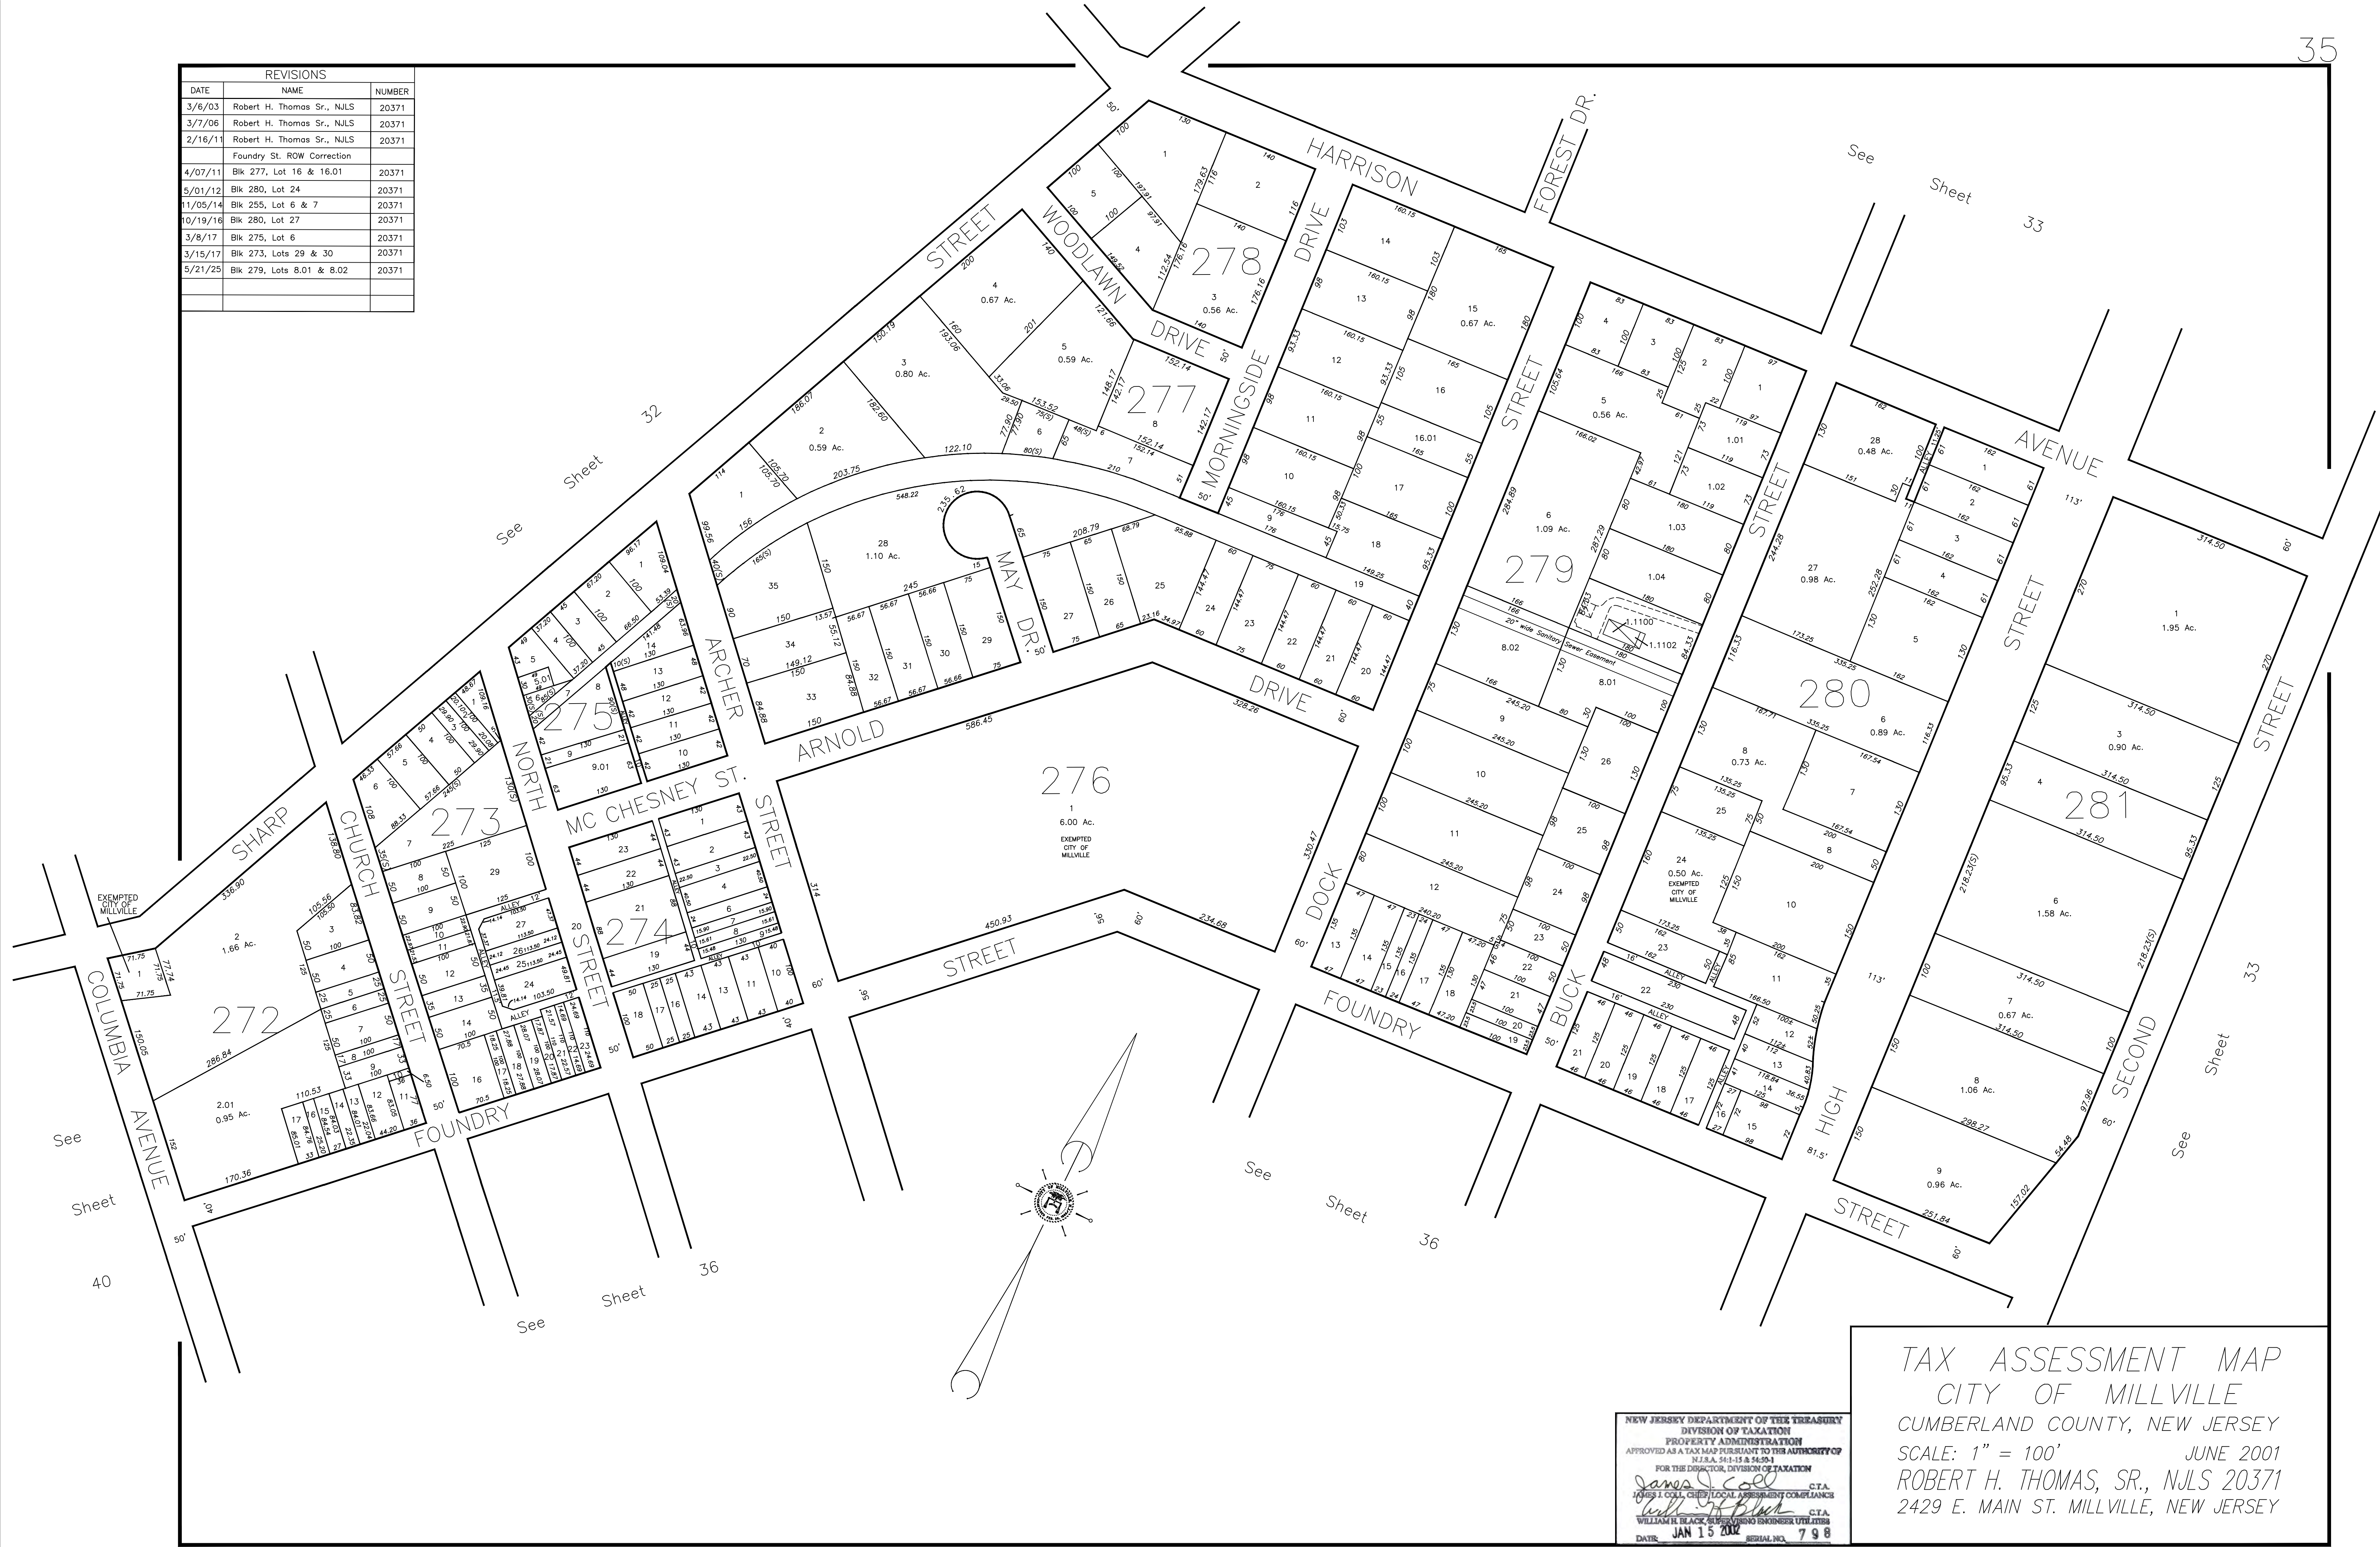

TAX ASSESSMENT MAP  
CITY OF MILLVILLE  
CUMBERLAND COUNTY, NEW JERSEY  
SCALE: 1" = 100' JUNE 2001  
ROBERT H. THOMAS, SR., NLS 20371  
2429 E. MAIN ST. MILLVILLE, NEW JERSEY

NEW JERSEY DEPARTMENT OF THE TREASURY  
DIVISION OF TAXATION  
PROPERTY ADMINISTRATION  
APPROVED AS A TAX MAP PURSUANT TO THE AUTHORITY OF  
NJSA 54:15 & 54:90-1  
FOR THE DIRECTOR, DIVISION OF TAXATION  
*James J. Coll* CTA  
JAMES J. COLL, CHIEF, LOCAL ASSESSMENT COMPLIANCE  
*William H. Black* CTA  
WILLIAM H. BLACK, SUPERVISING ENGINEER UTILITIES  
DATE: JAN 15 2002 SERIAL NO. 798




See Sheet 34





See Sheet 42

See Sheet 43

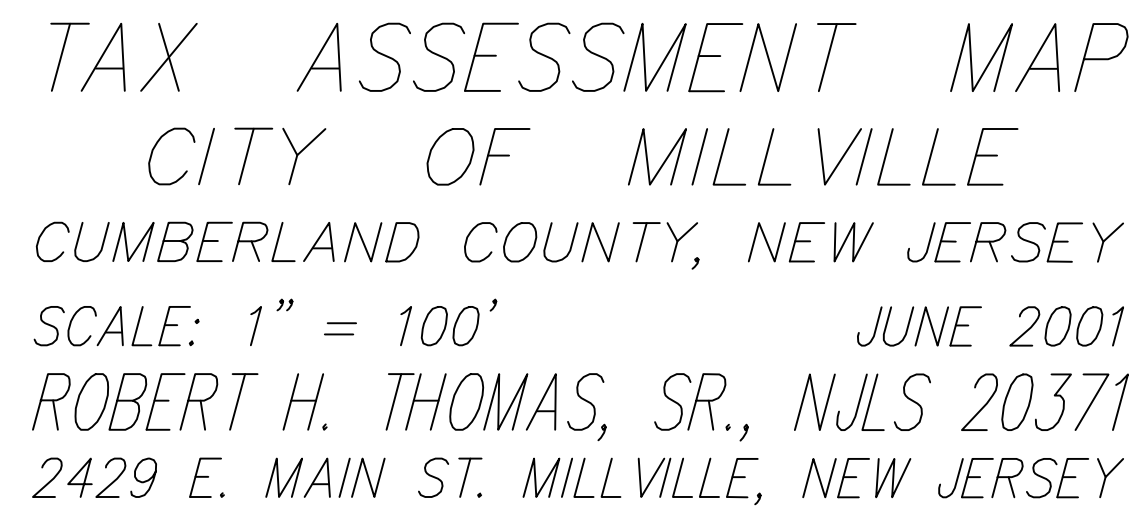




| REVISIONS |                            |        |
|-----------|----------------------------|--------|
| DATE      | NAME                       | NUMBER |
| 4/23/04   | Robert H. Thomas Sr., NJLS | 20371  |
| 3/28/07   | Robert H. Thomas Sr., NJLS | 20371  |
| 6/10/09   | Block 347.01, Lot 2        | 20371  |
| 12/29/09  | Block 348, Lot 20          | 20371  |
| 1/25/10   | Block 346, Lot 4           | 20371  |
| 5/01/12   | Block 346, Lot 12          | 20371  |
| 1/17/13   | Block 347.01, Lot 2        | 20371  |
| 5/22/13   | Block 346, Lot 11          | 20371  |
| 12/16/15  | Block 350, Lot 1           | 20371  |
| 10/12/16  | Block 348, Lot 14          | 20371  |
| 1/31/18   | Block 349, Lot 4 & 4.02    | 20371  |
| 12/11/18  | Block 348, Lot 13          | 20371  |
| 12/27/19  | Block 350, Lot 2           | 20371  |
| 5/29/24   | Block 348, Lot 20          | 20371  |
| 4/01/26   | Block 347, Lot 7 & 7.01    | 20371  |

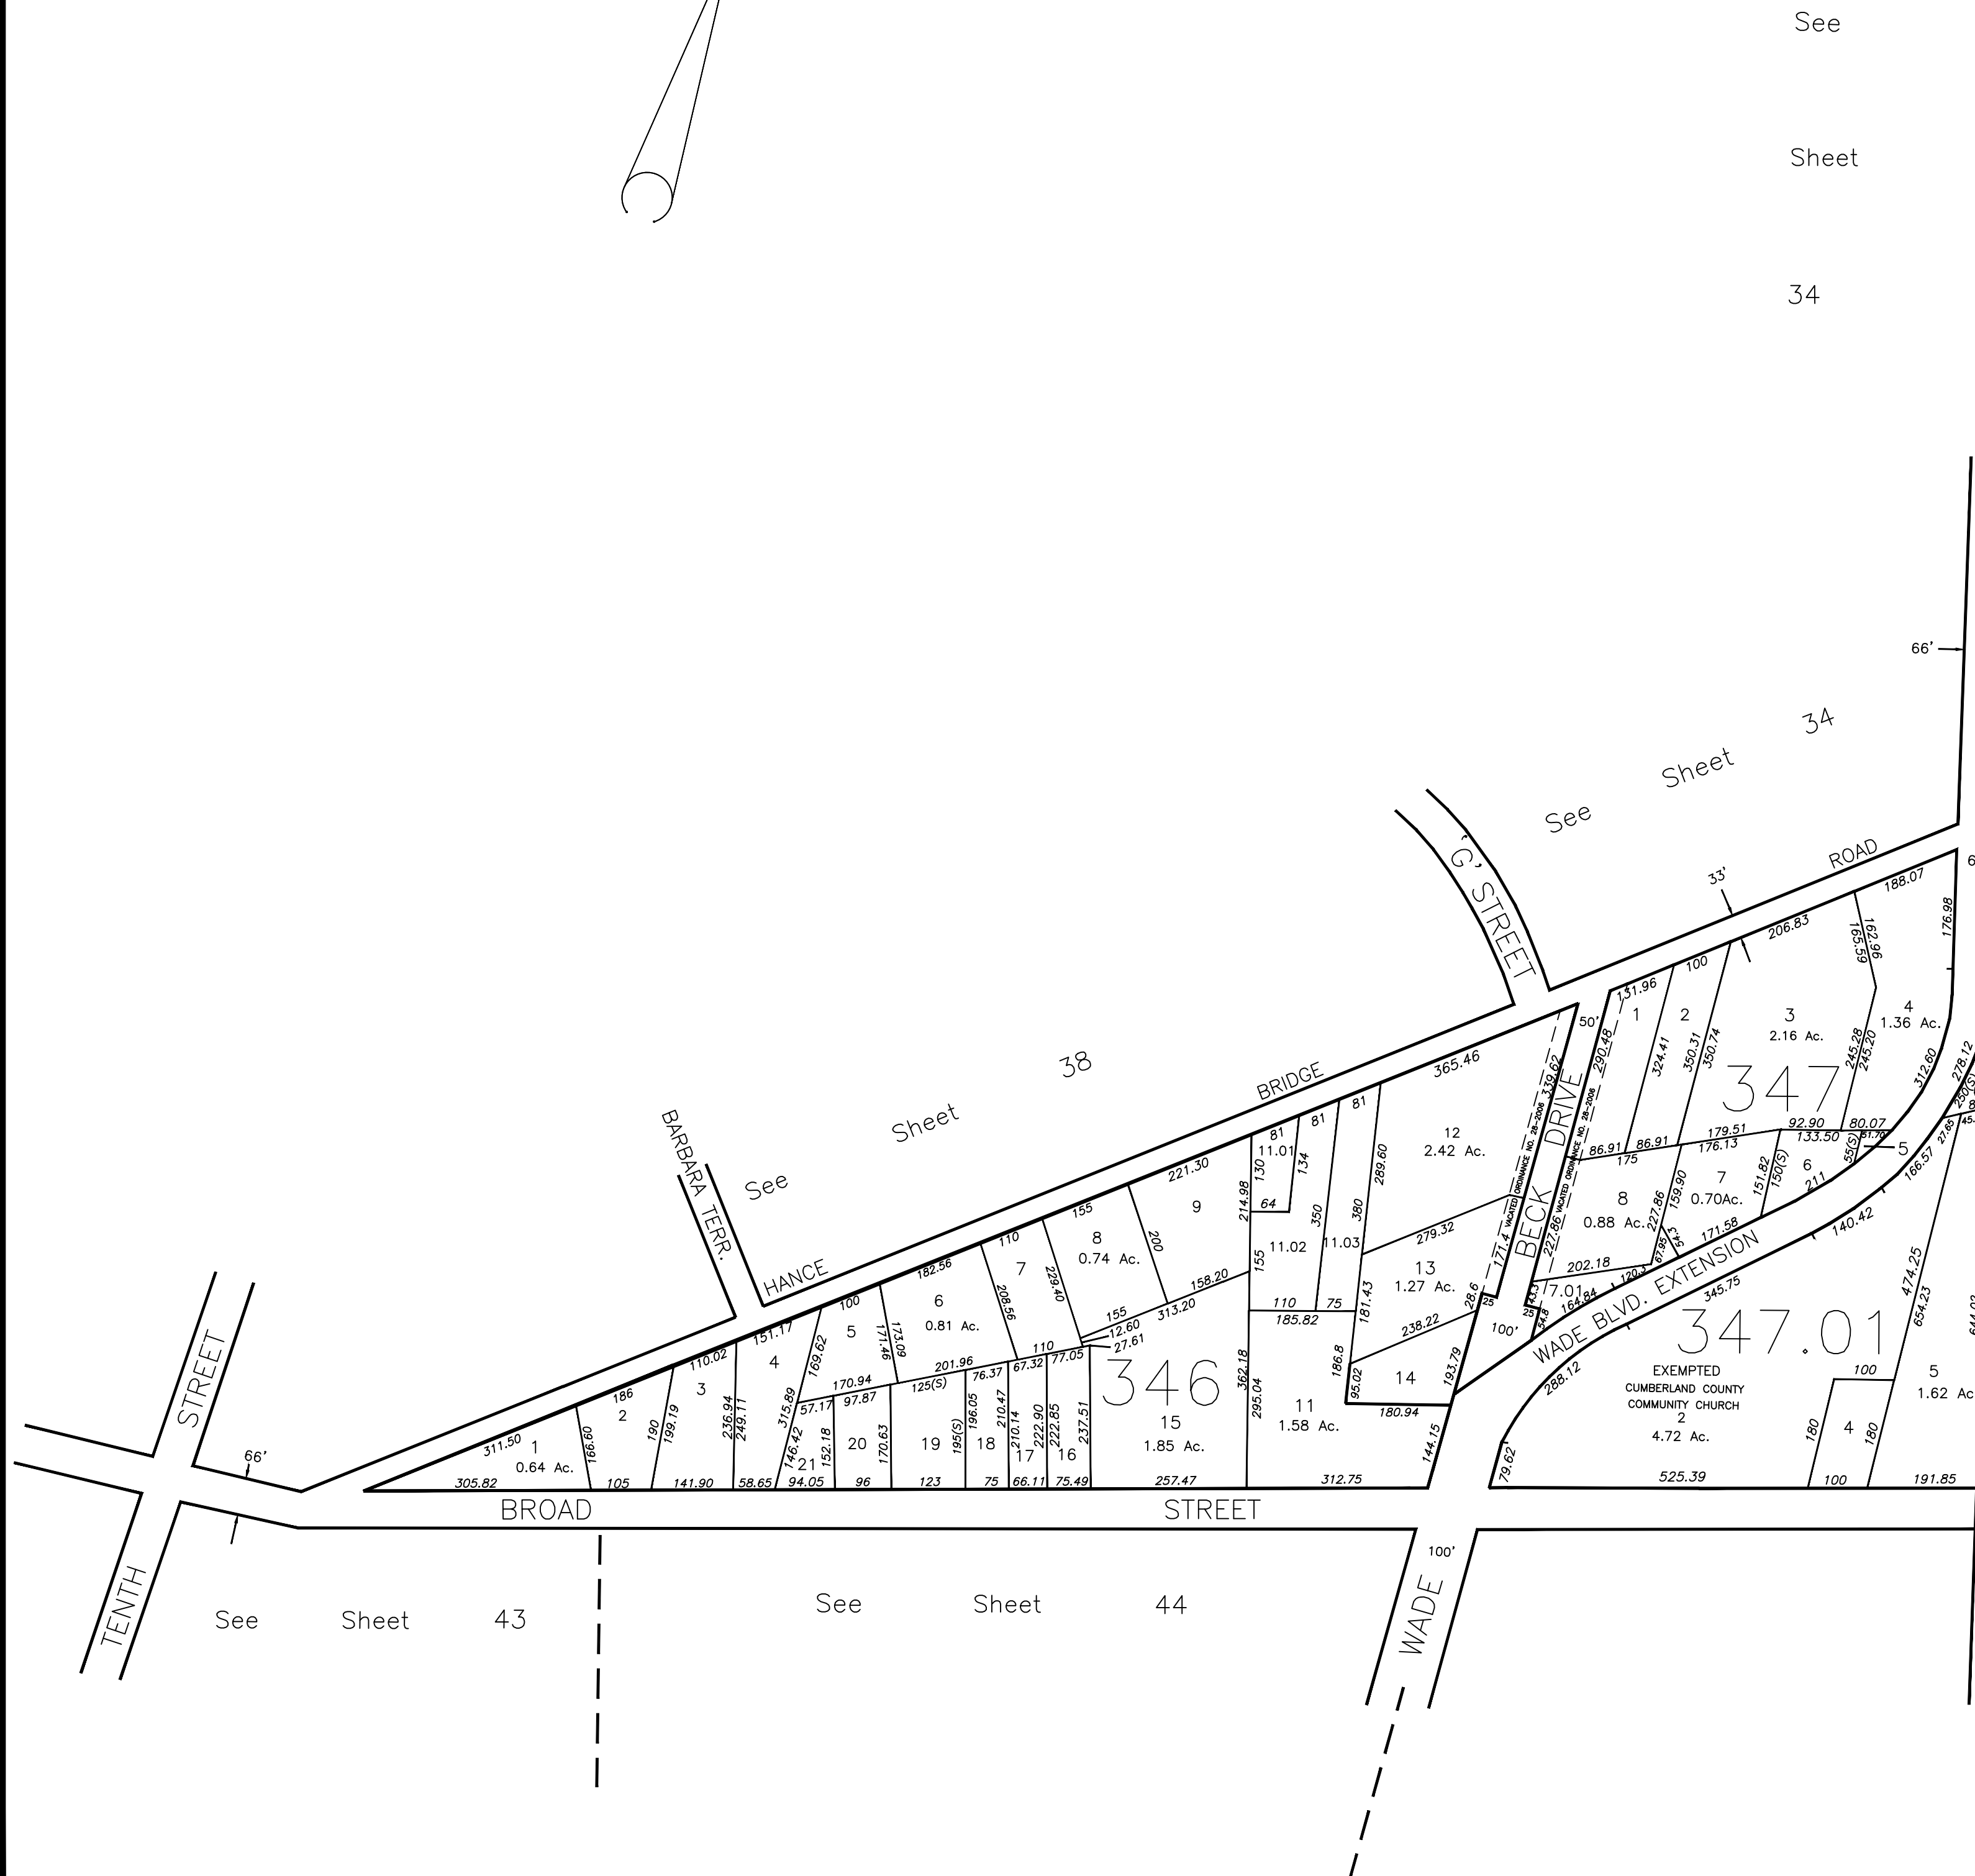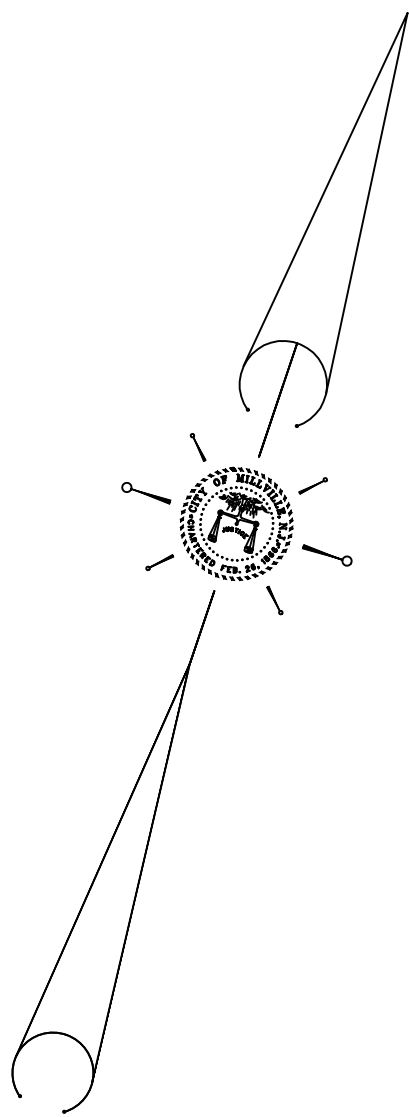


ROUTE 55  
FREEWAY

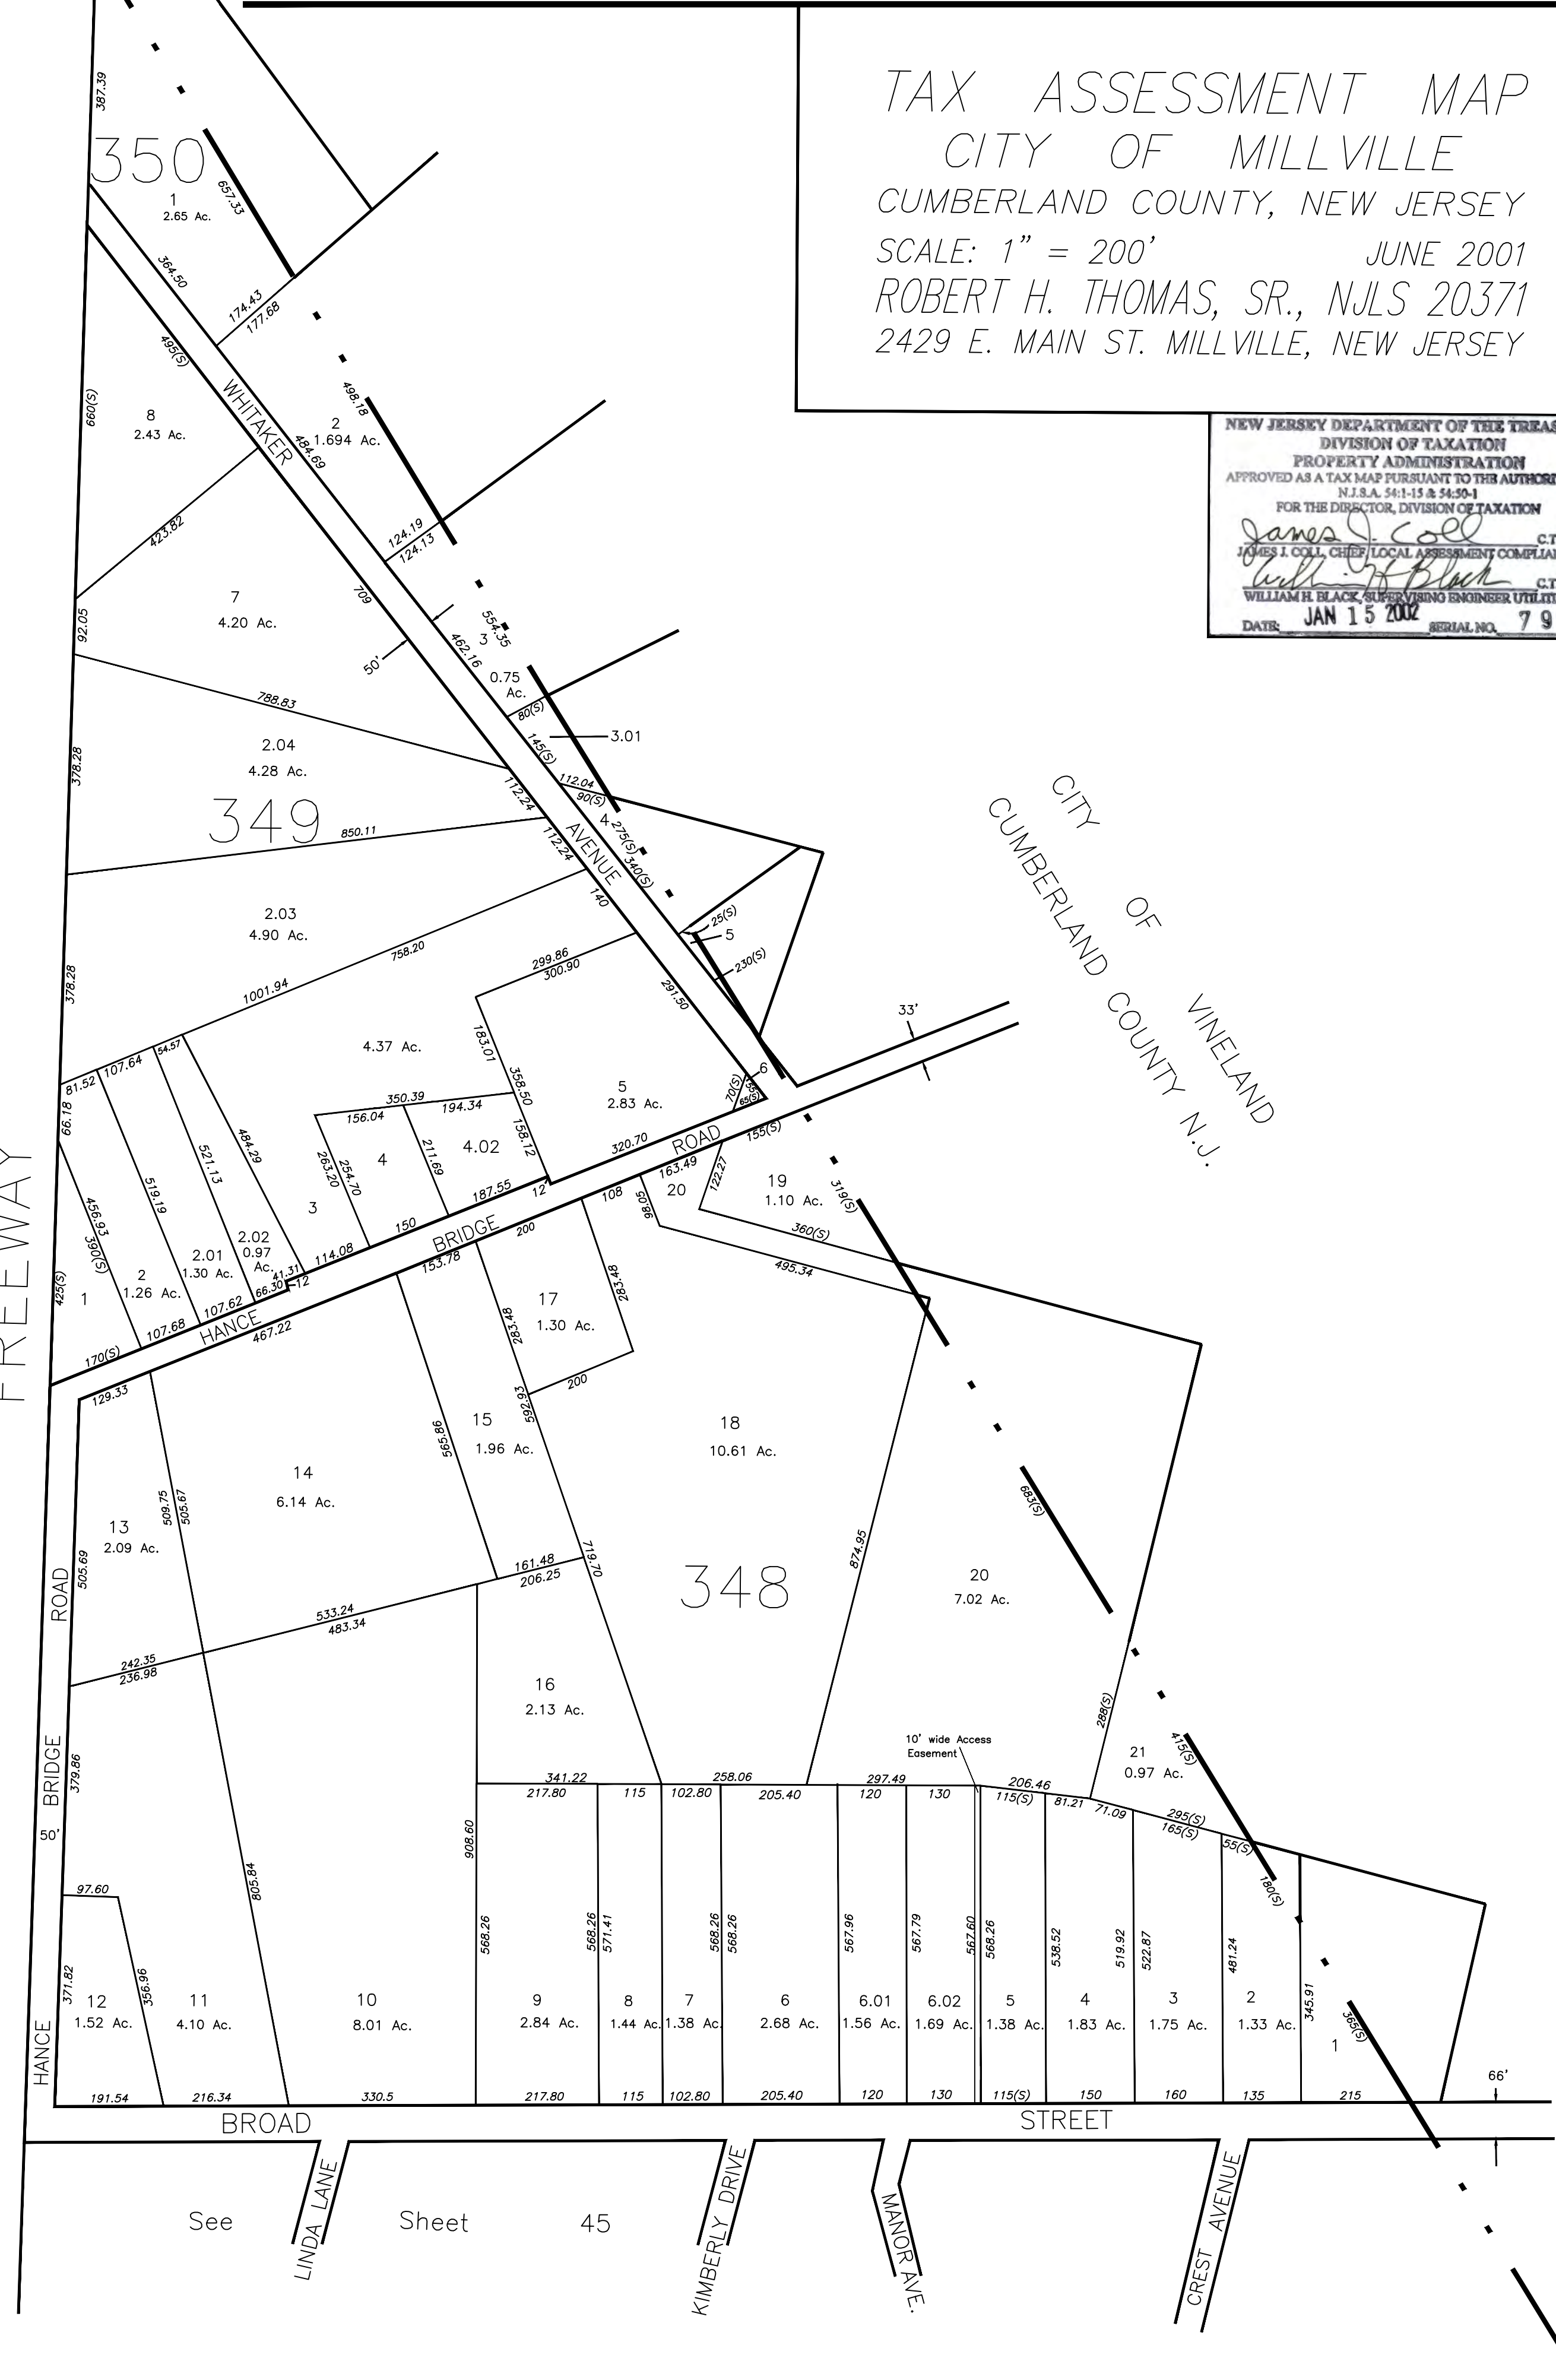

TAX ASSESSMENT MAP  
CITY OF MILLVILLE  
CUMBERLAND COUNTY, NEW JERSEY  
SCALE: 1" = 200' JUNE 2001  
ROBERT H. THOMAS, SR., NJLS 20371  
2429 E. MAIN ST. MILLVILLE, NEW JERSEY

NEW JERSEY DEPARTMENT OF THE TREASURY  
DIVISION OF TAXATION  
PROPERTY ADMINISTRATION  
APPROVED AS A TAX MAP PURSUANT TO THE AUTHORITY OF  
N.J.S.A. 54:1-15 & 54:20-1  
FOR THE DIRECTOR, DIVISION OF TAXATION  
*James J. Coll* C.T.A.  
JAMES J. COLL, CHIEF, LOCAL ASSESSMENT COMPLIANCE  
*William H. Black* C.T.A.  
WILLIAM H. BLACK, SUPERVISING ENGINEER UTILITIES  
DATE: JAN 15 2002 SERIAL NO. 798

THIS SHEET IS A DIGITIZED COPY OF THE TAX MAP PREPARED BY ROBERT H. THOMAS SR., PLS AND DATED JUNE 2001. THE APPROVED ORIGINAL IS ON FILE IN THE CITY OF MILLVILLE MUNICIPAL ENGINEERS OFFICE.

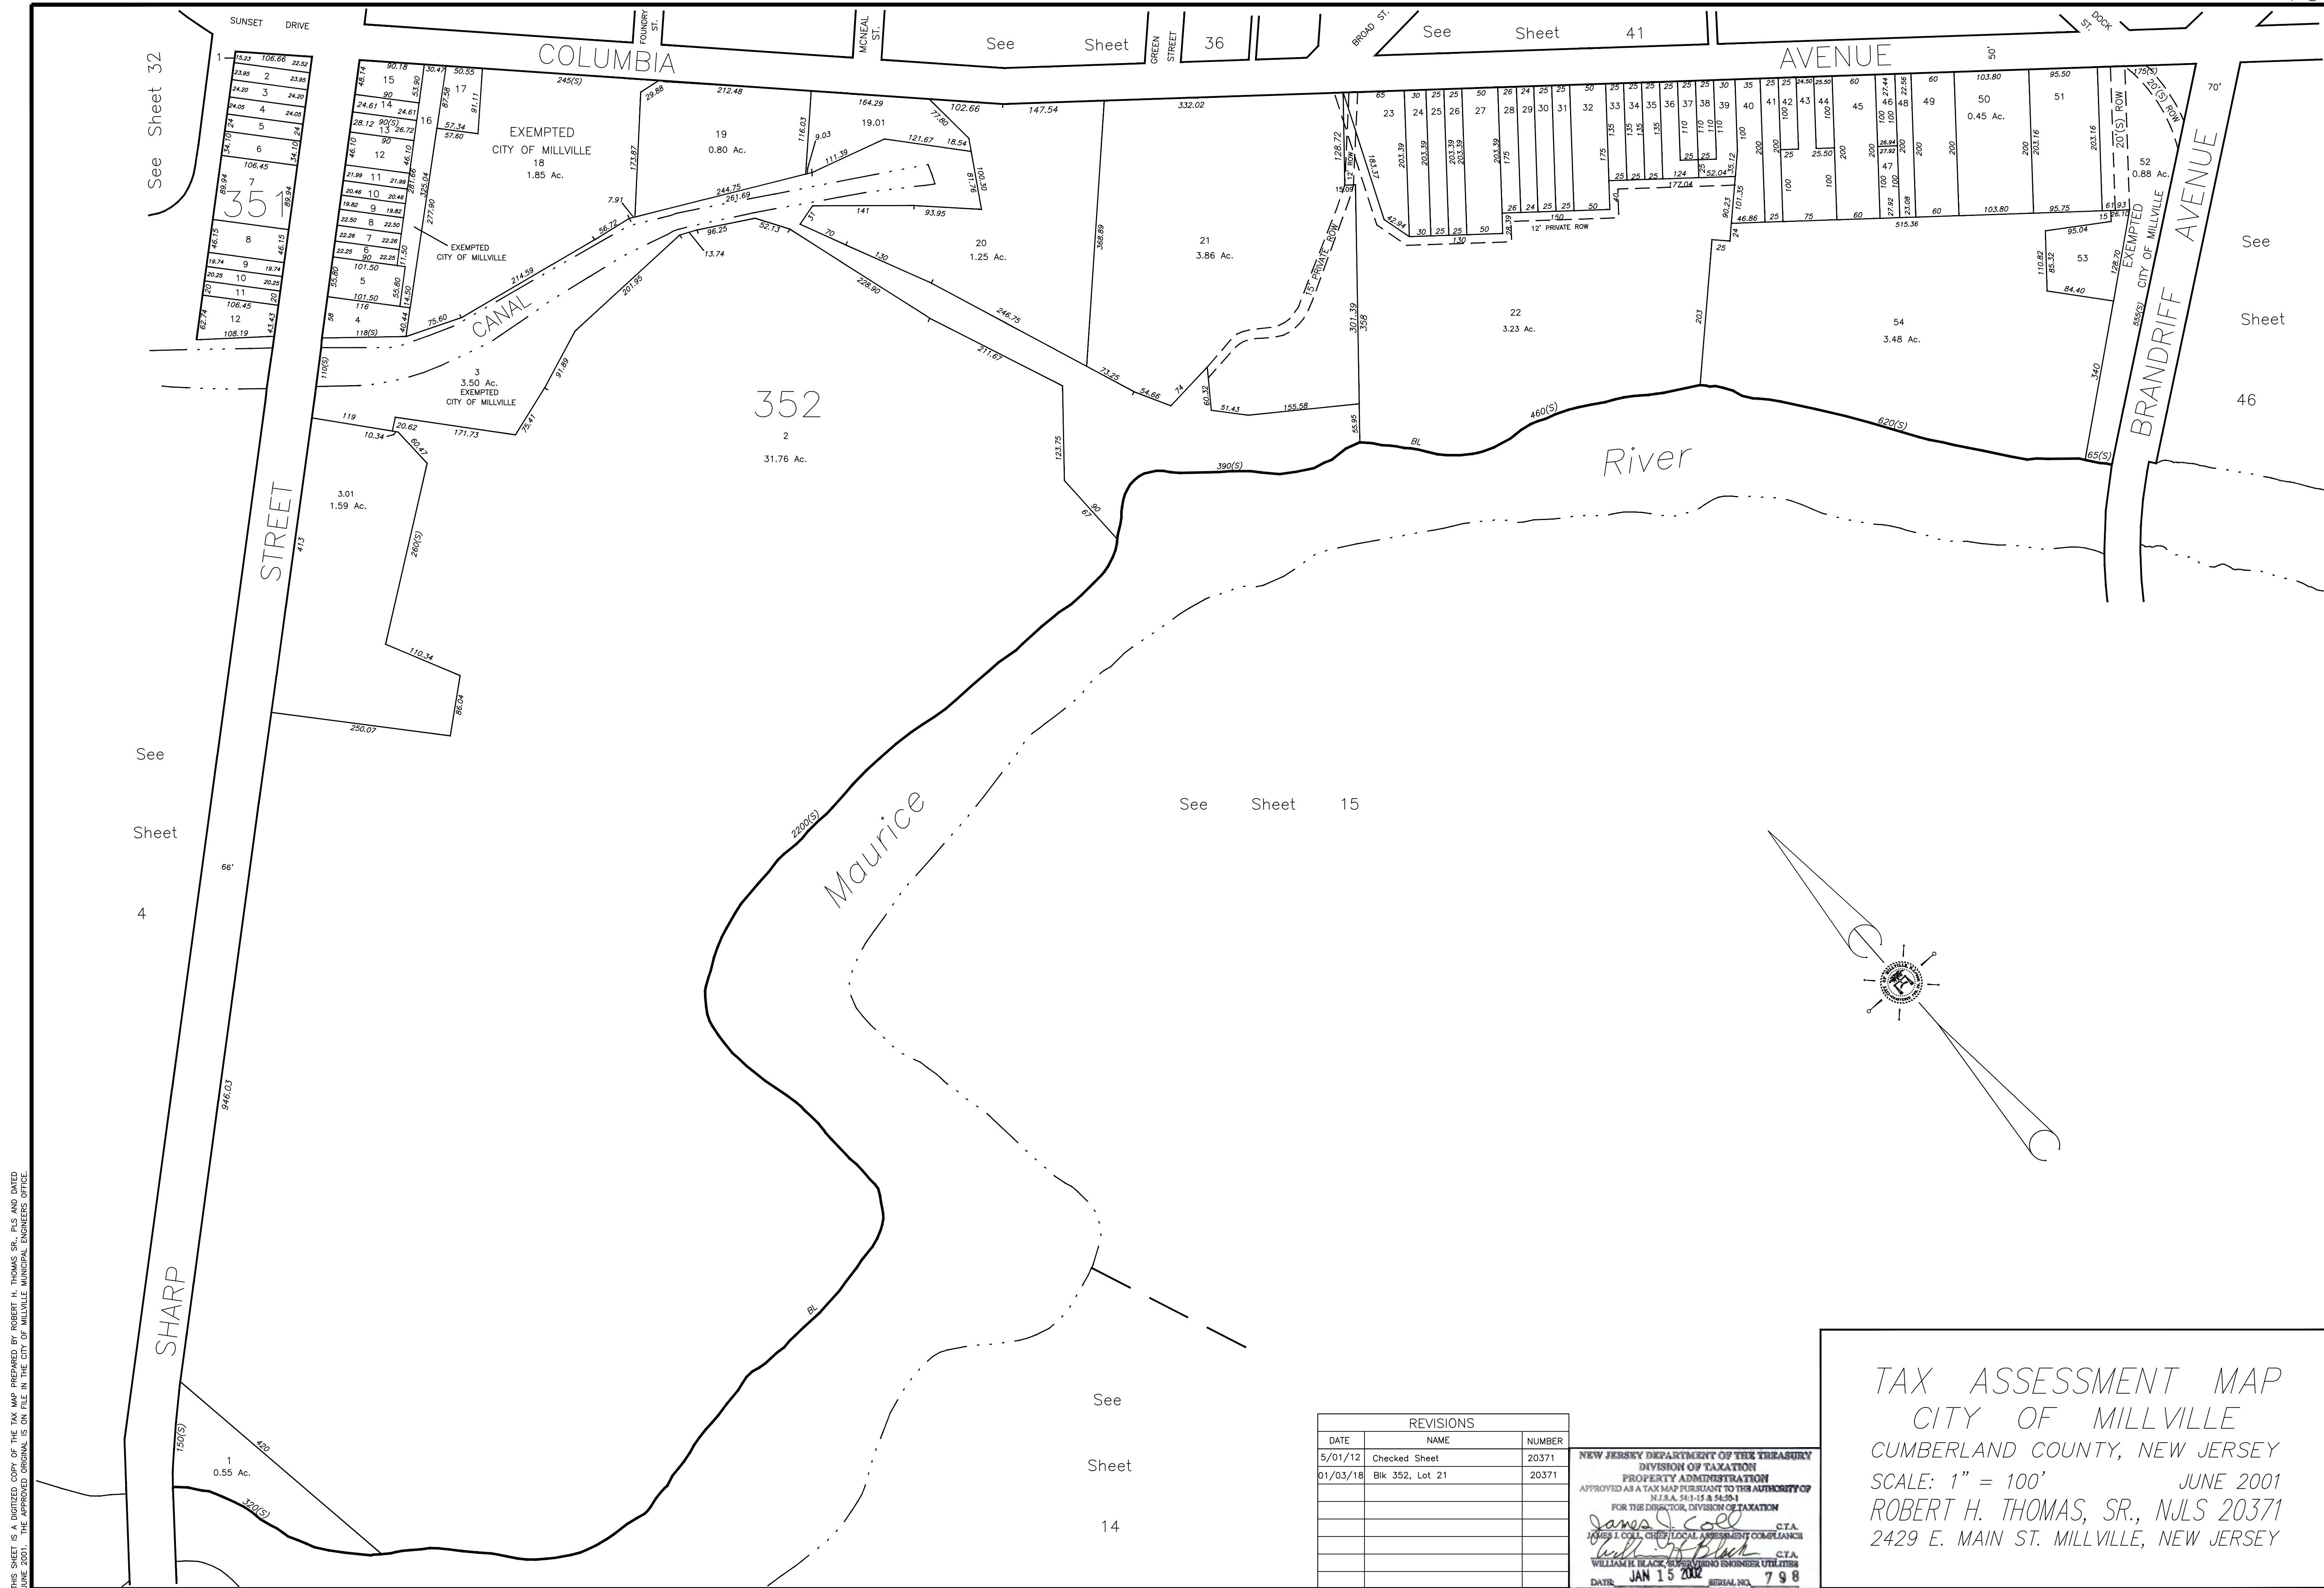


THIS SHEET IS A DIGITIZED COPY OF THE TAX MAP PREPARED BY ROBERT H. THOMAS SR., PLS AND DATED JUNE 2001. THE APPROVED ORIGINAL IS ON FILE IN THE CITY OF MILLVILLE MUNICIPAL ENGINEERS OFFICE.

| REVISIONS |                 |        |
|-----------|-----------------|--------|
| DATE      | NAME            | NUMBER |
| 5/01/12   | Checked Sheet   | 20371  |
| 01/03/18  | Bik 352, Lot 21 | 20371  |
|           |                 |        |
|           |                 |        |
NEW JERSEY DEPARTMENT OF THE TREASURY  
DIVISION OF TAXATION  
PROPERTY ADMINISTRATION  
APPROVED AS A TAX MAP PURSUANT TO THE AUTHORITY OF  
N.J.S.A. 54:1-15 & 54:50-1  
FOR THE DIRECTOR, DIVISION OF TAXATION  
*James J. Sell* C.T.A.  
JAMES J. SELL, CHIEF, LOCAL ASSESSMENT COMPLIANCE  
*William H. Black, Sr.* C.T.A.  
WILLIAM H. BLACK, SR., SUPERVISING ENGINEER UTILITIES  
DATE JAN 15 2002 SERIAL NO. 798

TAX ASSESSMENT MAP  
CITY OF MILLVILLE  
CUMBERLAND COUNTY, NEW JERSEY  
SCALE: 1" = 100' JUNE 2001  
ROBERT H. THOMAS, SR., NJLS 20371  
2429 E. MAIN ST. MILLVILLE, NEW JERSEY

| REVISIONS |                                |        |
|-----------|--------------------------------|--------|
| DATE      | NAME                           | NUMBER |
| 10/18/02  | Robert H. Thomas Sr., NULS     | 20371  |
| 7/25/03   | Robert H. Thomas Sr., NULS     | 20371  |
| 11/19/04  | Robert H. Thomas Sr., NULS     | 20371  |
| 3/8/05    | Robert H. Thomas Sr., NULS     | 20371  |
| 5/4/05    | Robert H. Thomas Sr., NULS     | 20371  |
| 6/29/05   | Robert H. Thomas Sr., NULS     | 20371  |
| 8/16/05   | Robert H. Thomas Sr., NULS     | 20371  |
| 11/21/05  | Robert H. Thomas Sr., NULS     | 20371  |
| 9/23/08   | Blk 353 L 17 & 31 RHT          | 20371  |
| 11/25/09  | Blk 353 L 21 RHT               | 20371  |
| 11/25/09  | Blk 360 L 8 RHT                | 20371  |
| 5/01/12   | Blk 355 L 13 RHT               | 20371  |
| 12/16/15  | Blk 353 L 14 join 13           | 20371  |
| 12/21/16  | Blk 367 L 12                   | 20371  |
| 12/02/20  | Blk 355 L 7 (CONS. 16,17, & 7) | 20371  |
| 12/02/20  | Blk 356 L 7 (CONS. 1-4 & 6-8)  | 20371  |
| 2/09/22   | Blk 354 L 6 (per deed)         | 20371  |
| 2/09/22   | Blk 364 L 18 & 19 (per deed)   | 20371  |

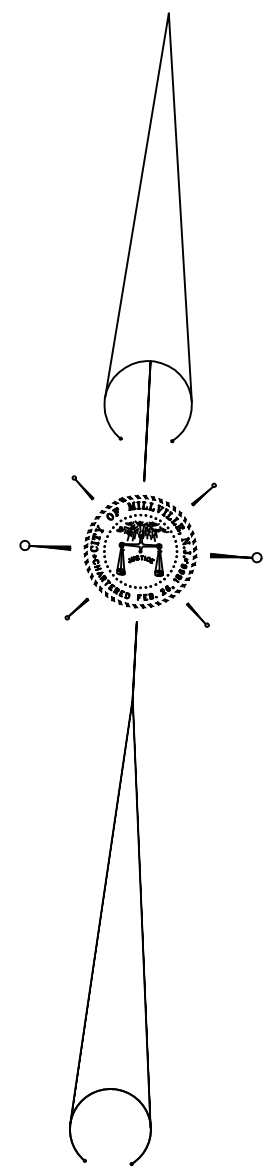

POWELL ST.  
CHURCH ST.

BROAD

COLUMBIA

See  
Sheet

40

Maurice

River

BRANDRIFF AVENUE

See

AVENUE

Sheet

46

VINE

OAK

DOCK

See

BUCK

MULBERRY

See Sheet 36

STREET

PENN STREET

STREET

STREET

STREET

STREET

700

STREET

STREET

361 STREET

369


SECOND

THIRD

STREET

700

See Sheet 46

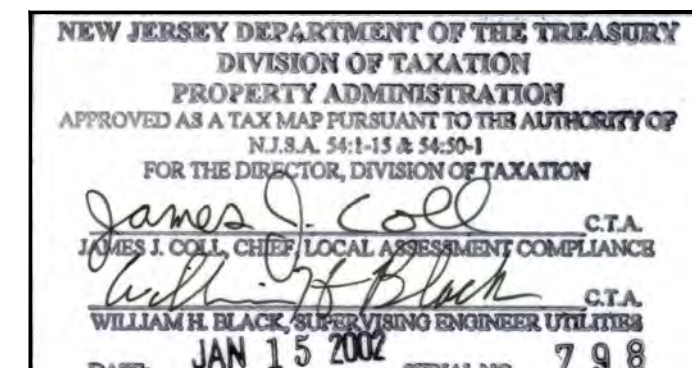

TAX ASSESSMENT MAP  
CITY OF MILLVILLE  
CUMBERLAND COUNTY, NEW JERSEY  
SCALE: 1" = 100'  
JUNE 2001  
ROBERT H. THOMAS, SR., NULS 20371  
2429 E. MAIN ST. MILLVILLE, NEW JERSEY

See Sheet 42


| REVISIONS |                            |        |
|-----------|----------------------------|--------|
| DATE      | NAME                       | NUMBER |
| 6/16/05   | Robert H. Thomas Sr., NJLS | 20371  |
| 7/22/05   | Robert H. Thomas Sr., NJLS | 20371  |
| 1/4/06    | Robert H. Thomas Sr., NJLS | 20371  |
| 5/01/12   | Blk 370, Lot 26            | 20371  |
| 10/12/16  | Blk 375, Lot 9             | 20371  |
| 12/18/04  | Blk 375 Lot 9              | 20371  |
| 10/2/25   | Blk 375 Lot 9 & 10         | 20371  |

See Sheet 37



See Sheet 41  
WINCHESTER & WESTERN  
700  
0.06 Ac.  
CLASS I

See Sheet 47

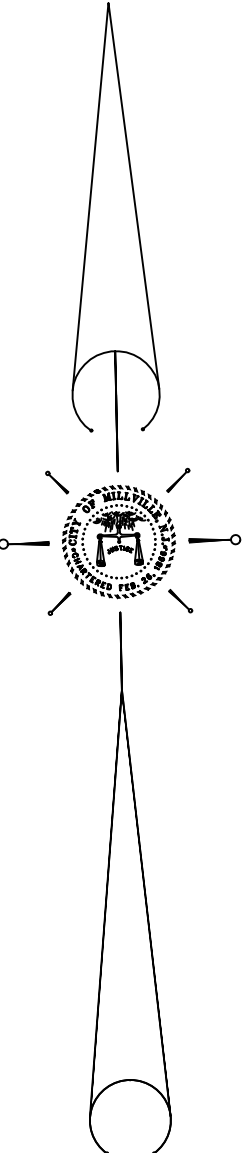

See Sheet 43

THIS SHEET IS A DIGITIZED COPY OF THE TAX MAP PREPARED BY ROBERT H. THOMAS SR., P.E. AND DATED JUNE 2001. THE APPROVED ORIGINAL IS ON FILE IN THE CITY OF MILLVILLE MUNICIPAL ENGINEERS' OFFICE.


NEW JERSEY DEPARTMENT OF THE TREASURY  
DIVISION OF TAXATION  
PROPERTY ADMINISTRATION  
APPROVED AS A TAX MAP PURSUANT TO THE AUTHORITY OF  
N.J.S.A. 54:1-15 & 54:28-4  
FOR THE DIRECTOR, DIVISION OF TAXATION  
James J. Cole, C.T.A.  
William H. Black, C.T.A.  
DATE: JAN 15 2002 SERIAL NO. 798

TAX ASSESSMENT MAP  
CITY OF MILLVILLE  
CUMBERLAND COUNTY, NEW JERSEY  
SCALE: 1" = 100'  
JUNE 2001  
ROBERT H. THOMAS, SR., NJLS 20371  
2429 E. MAIN ST. MILLVILLE, NEW JERSEY

TAX ASSESSMENT MAP  
CITY OF MILLVILLE  
CUMBERLAND COUNTY, NEW JERSEY  
SCALE: 1" = 100'  
JUNE 2001  
ROBERT H. THOMAS, SR., N.J.S. 20371  
2429 E. MAIN ST. MILLVILLE, NEW JERSEY



NEW JERSEY DEPARTMENT OF THE TREASURY  
DIVISION OF TAXATION  
PROPERTY ADMINISTRATION  
APPROVED AS A TAX MAP PURSUANT TO THE AUTHORITY OF  
N.J.S.A. 54:15 & 54:50-1  
FOR THE DIRECTOR, DIVISION OF TAXATION  
*James J. Cole* C.T.A.  
JAMES J. COLE, CHIEF, LOCAL ASSESSMENT COMPLIANCE  
*William R. Black* C.T.A.  
WILLIAM R. BLACK, SUPERVISING ENGINEER UTILITIES  
DATE: JAN 15 2002 SERIAL NO. 798

| REVISIONS |                              |        |
|-----------|------------------------------|--------|
| DATE      | NAME                         | NUMBER |
| 5/28/03   | Robert H. Thomas Sr., N.J.S. | 20371  |
| 10/14/04  | Robert H. Thomas Sr., N.J.S. | 20371  |
| 10/7/05   | Robert H. Thomas Sr., N.J.S. | 20371  |
| 10/9/08   | Blk 383, Eliminate lot 14    | 20371  |
| 6/04/09   | Blk 394, Lots 4.01 thru 4.05 | 20371  |
| 11/18/09  | Blk 398, Lots 19 & 20        | 20371  |
| 11/18/09  | Blk 391, Lots 13 & 14        | 20371  |
| 5/01/12   | Blk 391, Lot 10              | 20371  |
| 1/28/15   | Blk 384, Lot 11              | 20371  |
| 7/21/21   | Blk 385, Lot 8 & 9           | 20371  |
| 9/17/25   | Blk 386, Lot 3               | 20371  |

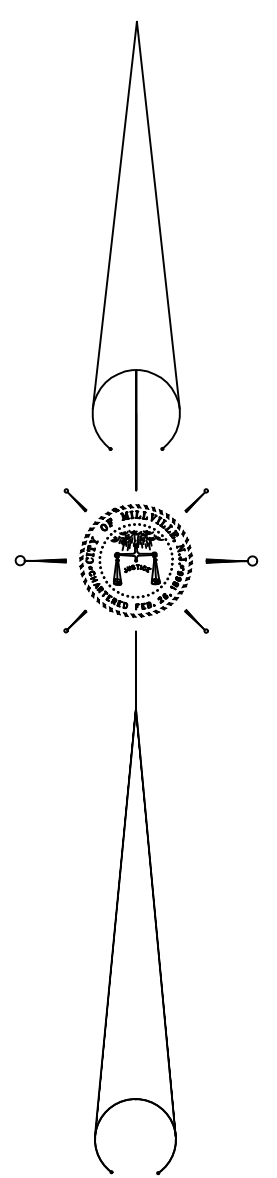

THIS SHEET IS A DIGITIZED COPY OF THE TAX MAP PREPARED BY ROBERT H. THOMAS, SR., S.S. AND DATED JUNE 2001. THE APPROVED ORIGINAL IS ON FILE IN THE CITY OF MILLVILLE MUNICIPAL ENGINEERS' OFFICE.

| REVISIONS |               |        |
|-----------|---------------|--------|
| DATE      | NAME          | NUMBER |
| 5/01/12   | Checked Sheet | 20371  |
|           |               |        |
|           |               |        |
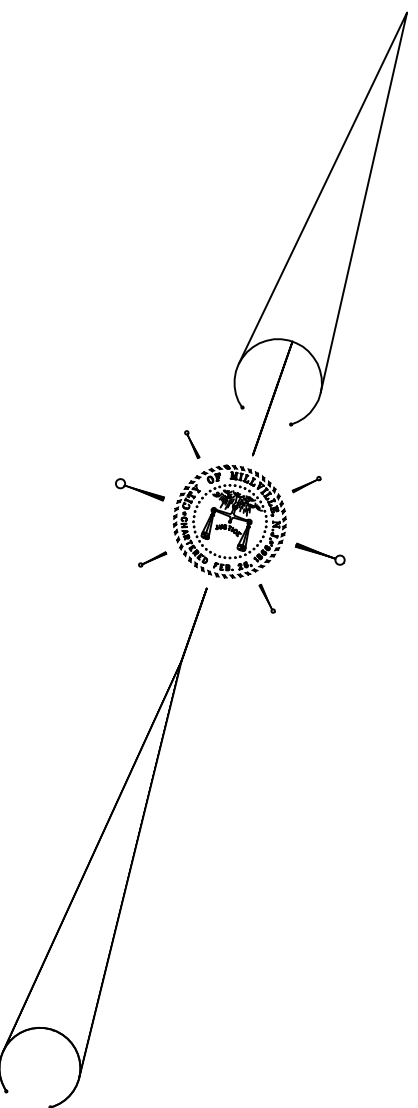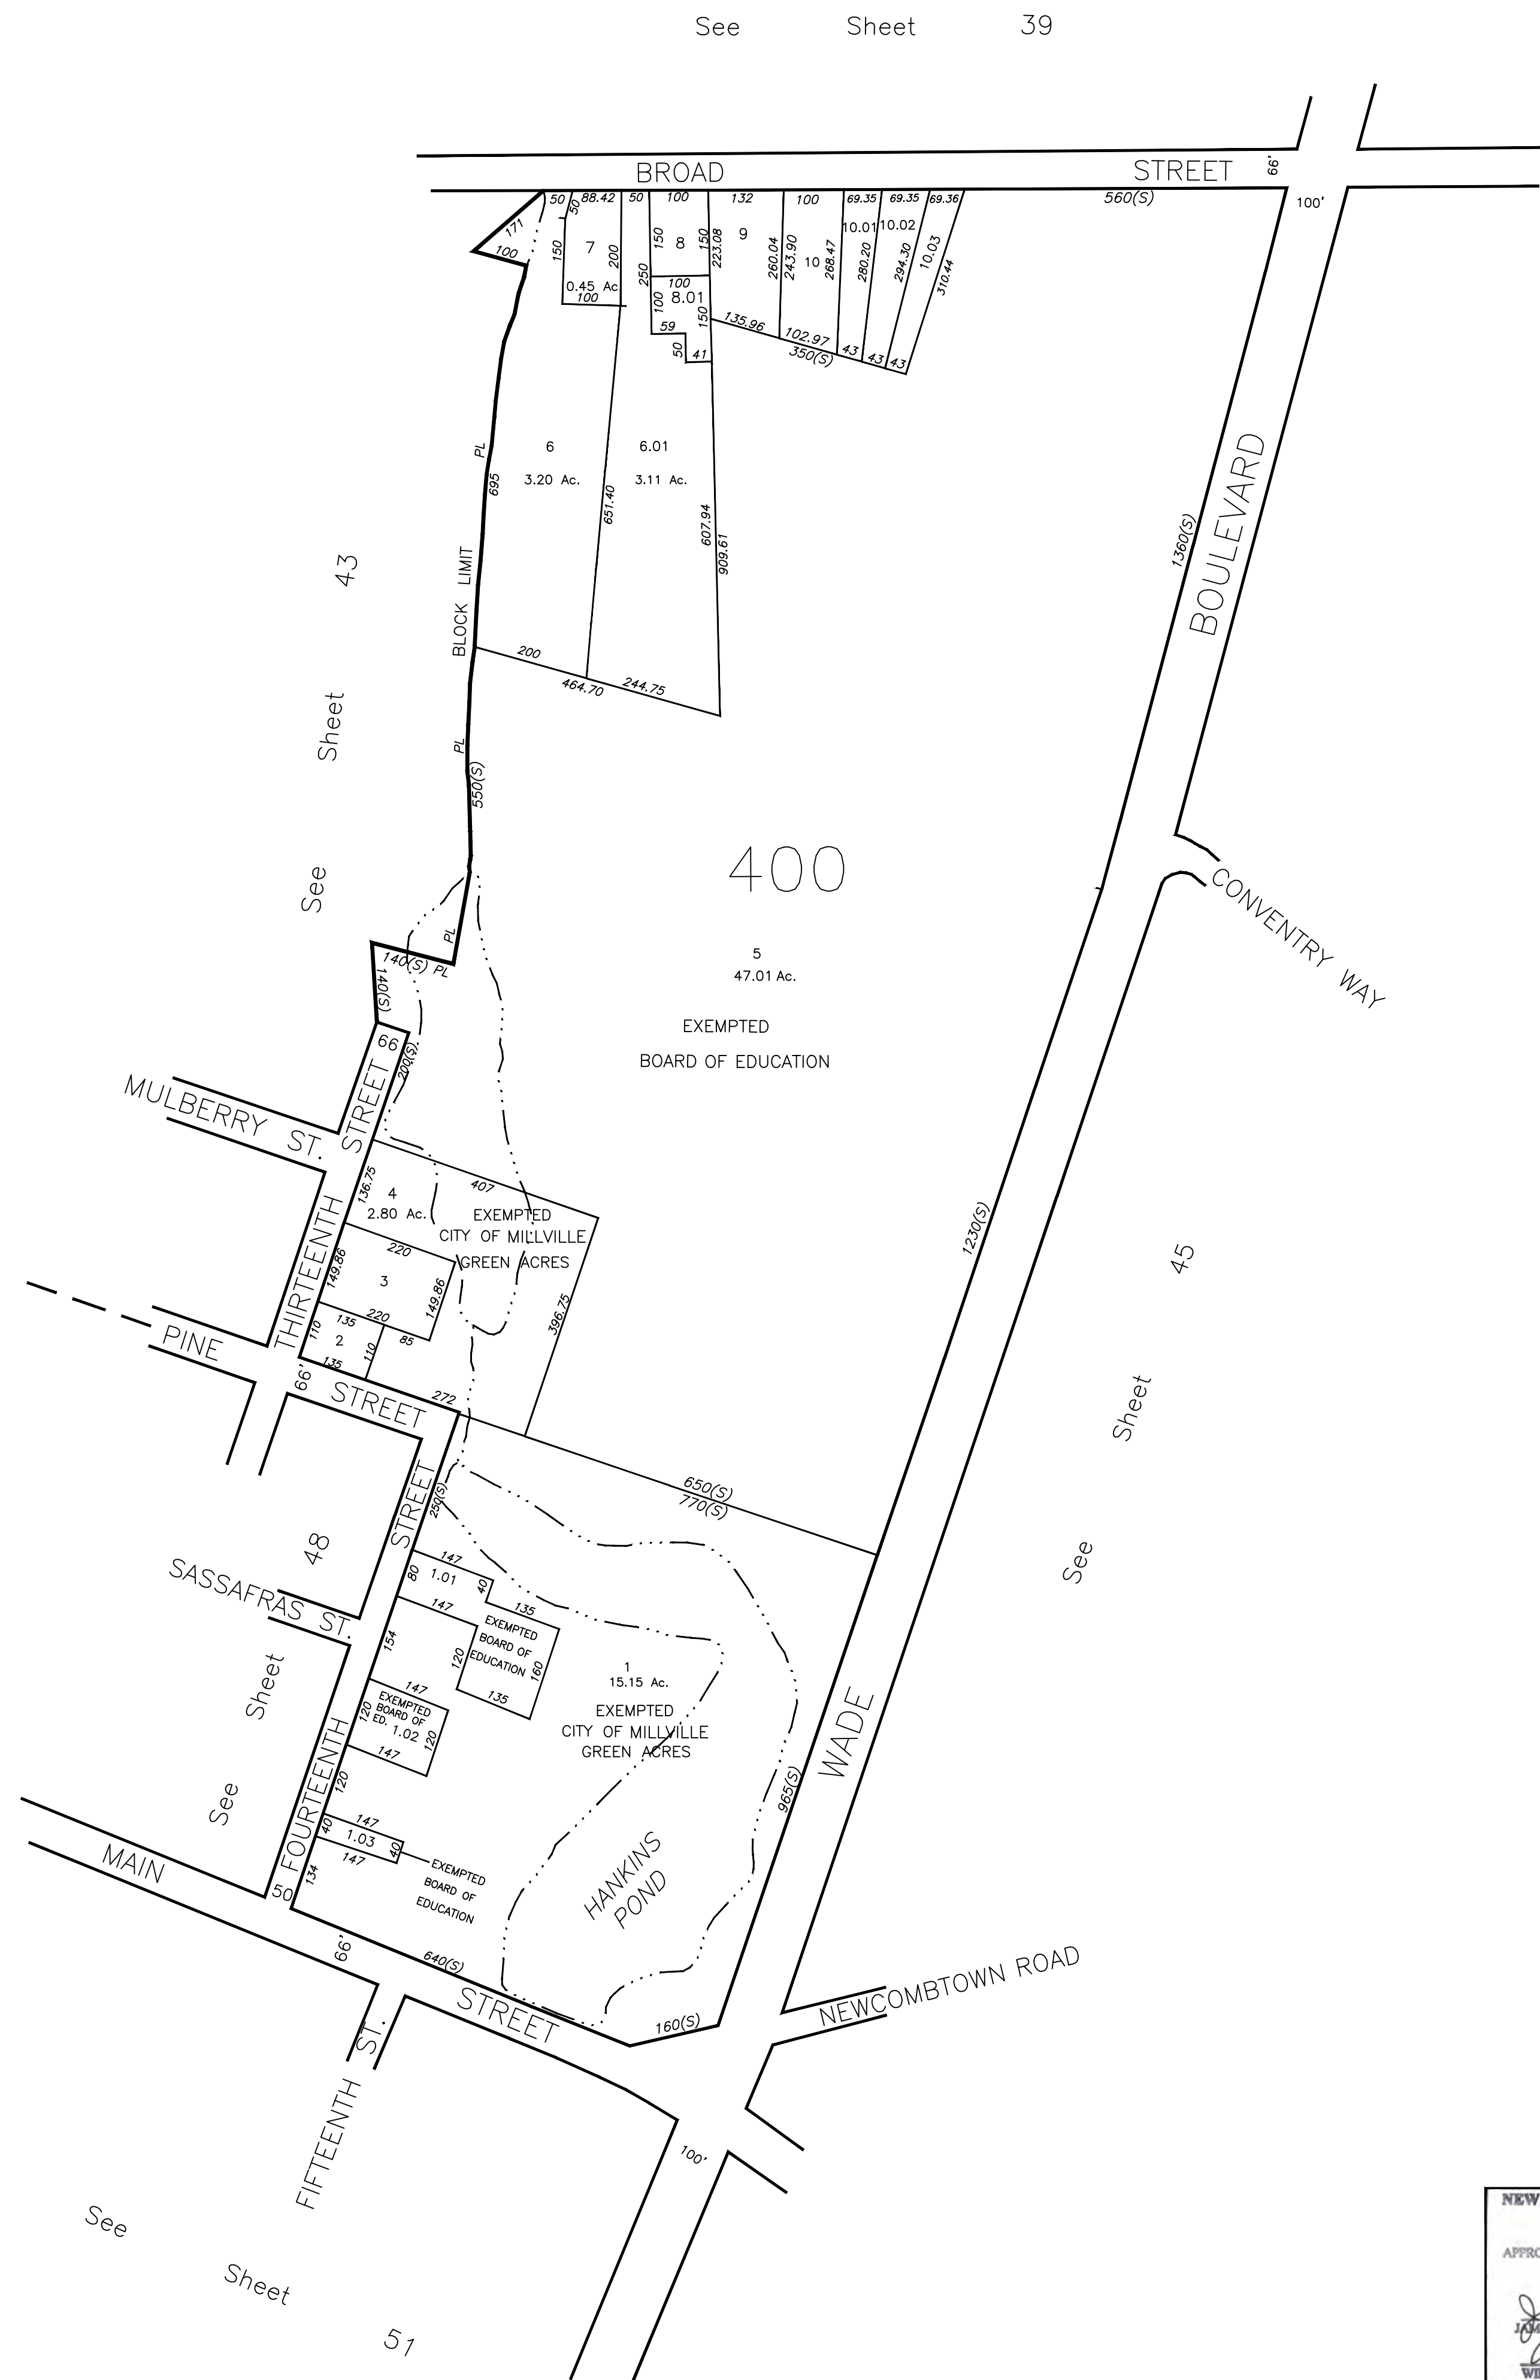

THIS SHEET IS A DIGITIZED COPY OF THE TAX MAP PREPARED BY ROBERT H. THOMAS SR., FLS AND DATED JUNE 2001. THE APPROVED ORIGINAL IS ON FILE IN THE CITY OF MILLVILLE MUNICIPAL ENGINEERS OFFICE.

NEW JERSEY DEPARTMENT OF THE TREASURY  
DIVISION OF TAXATION  
PROPERTY ADMINISTRATION  
APPROVED AS A TAX MAP PURSUANT TO THE AUTHORITY OF  
NJSA 54:1-15 & 54:59-1  
FOR THE DIRECTOR, DIVISION OF TAXATION  
*James J. Cole* C.T.A.  
JAMES J. COLE, CHIEF, LOCAL ASSESSMENT COMPLIANCE  
*William H. Black* C.T.A.  
WILLIAM H. BLACK, SUPERVISING ENGINEER UTILITIES  
DATE: JAN 15 2002 SERIAL NO. 798

TAX ASSESSMENT MAP  
CITY OF MILLVILLE  
CUMBERLAND COUNTY, NEW JERSEY  
SCALE: 1" = 200' JUNE 2001  
ROBERT H. THOMAS, SR., NJLS 20371  
2429 E. MAIN ST. MILLVILLE, NEW JERSEY

TAX ASSESSMENT MAP  
CITY OF MILLVILLE  
CUMBERLAND COUNTY, NEW JERSEY  
SCALE: 1" = 200'  
JUNE 2001  
ROBERT H. THOMAS, SR., NJLS 20371  
2429 E. MAIN ST. MILLVILLE, NEW JERSEY

NEW JERSEY DEPARTMENT OF THE TREASURY  
DIVISION OF TAXATION  
PROPERTY ADMINISTRATION  
APPROVED AS A TAX MAP PURSUANT TO THE AUTHORITY OF  
N.J.S.A. 54:1-15 & 54:2-1  
FOR THE DIRECTOR, DIVISION OF TAXATION  
*James J. Coll* C.T.A.  
JAMES J. COLL, CHIEF, LOCAL ASSESSMENT COMPLIANCE  
*William H. Black* C.T.A.  
WILLIAM H. BLACK, SUPERVISING ENGINEER UTILITIES  
DATE: JAN 15 2002 SERIAL NO. 798

| REVISIONS |                               |        |
|-----------|-------------------------------|--------|
| DATE      | NAME                          | NUMBER |
| 6/3/02    | Robert H. Thomas Sr. NJLS     | 20371  |
| 5/8/03    | Robert H. Thomas Sr. NJLS     | 20371  |
| 6/3/04    | Robert H. Thomas Sr. NJLS     | 20371  |
| 8/31/04   | Robert H. Thomas Sr. NJLS     | 20371  |
| 3/22/05   | Robert H. Thomas Sr. NJLS     | 20371  |
| 7/22/05   | Robert H. Thomas Sr. NJLS     | 20371  |
| 8/18/05   | Robert H. Thomas Sr. NJLS     | 20371  |
| 10/3/05   | Robert H. Thomas Sr. NJLS     | 20371  |
| 6/12/09   | Blk 407, Lots 8 & 9 (overlap) | 20371  |
| 12/29/09  | Blk 404, Lots 1 & 1.01        | 20371  |
| 12/29/09  | Blk402, Lot 7 & Blk403, Lot 3 | 20371  |
| 4/14/10   | Blk402, EASEMENTS             | 20371  |
| 4/25/12   | Blk402, Lots 25, 26           | 20371  |
| 12/3/14   | Blk401 Lot 13.01              | 20371  |
| 3/17/16   | Blk402 Lot 24 (eliminate)     | 20371  |
| 6/23/16   | Blk 408 Lot 28.01add easement | 20371  |
| 2/07/18   | Blk 401, Lots 13.03, 13.04    | 20371  |
| 9/20/23   | Blk 406, Lots 3&4 joined as 4 | 20371  |
| 9/4/24    | Blk 408, Lots 35 &40          | 20371  |
| 12/11/24  | Blk 402, Lots 11 & 11.01      | 20371  |
|           |                               |        |
|           |                               |        |
|           |                               |        |
|           |                               |        |


| REVISIONS |                            |        |
|-----------|----------------------------|--------|
| DATE      | NAME                       | NUMBER |
| 10/3/05   | Robert H. Thomas Sr., NJLS | 20371  |
| 12/14/05  | 418/1.02 added DB2891/P218 | 20371  |
| 2/25/09   | 421.07 added easements     | 20371  |
| 5/13/09   | 418/ 1 adjusted dimension  | 20371  |
| 2/26/10   | 415/Joined lot 24 with 18  | 20371  |
| 5/01/12   | Checked Sheet              | 20371  |
| 12/18/13  | Block 420, Lot 2           | 20371  |
| 12/16/15  | Block 413, Lot 10          | 20371  |
| 5/26/16   | Block 419, Lot 6           | 20371  |
| 4/26/17   | Block 412, Lot 18          | 20371  |



NEW JERSEY DEPARTMENT OF THE TREASURY  
DIVISION OF TAXATION  
PROPERTY ADMINISTRATION  
APPROVED AS A TAX MAP PURSUANT TO THE AUTHORITY OF  
N.J.S.A. 54:1-15 & 54:5-4  
FOR THE DIRECTOR, DIVISION OF TAXATION  
James J. Coll, C.T.A.  
JAMES J. COLL, CHIEF LOCAL ASSESSMENT COMPLIANCE  
William H. Black, C.T.A.  
WILLIAM H. BLACK, SUPERVISING ENGINEER UTILITIES  
DATE JAN 15 2002 SERIAL NO. 798

TAX ASSESSMENT MAP  
CITY OF MILLVILLE  
CUMBERLAND COUNTY, NEW JERSEY  
SCALE: 1" = 100' JUNE 2001  
ROBERT H. THOMAS, SR., NJLS 20371  
2429 E. MAIN ST. MILLVILLE, NEW JERSEY

| REVISIONS |                             |        |
|-----------|-----------------------------|--------|
| DATE      | NAME                        | NUMBER |
| 9/4/03    | Robert H. Thomas Sr. NJLS   | 20731  |
| 3/29/04   | Robert H. Thomas Sr. NJLS   | 20731  |
| 9/29/06   | Robert H. Thomas Sr. NJLS   | 20731  |
| 2/03/09   | Blk 429, Lots 14,16,20 & 29 | 20731  |
| 8/03/09   | Blk 429, Lot 10             | 20731  |
| 5/01/12   | Checked Sheet               | 20731  |
| 2/18/15   | Blk 428, Lot 1              | 20731  |
| 2/08/17   | Blk 425, Lot 23             | 20731  |
| 9/13/17   | Blk 429, Lot 14             | 20731  |
|           |                             |        |
|           |                             |        |

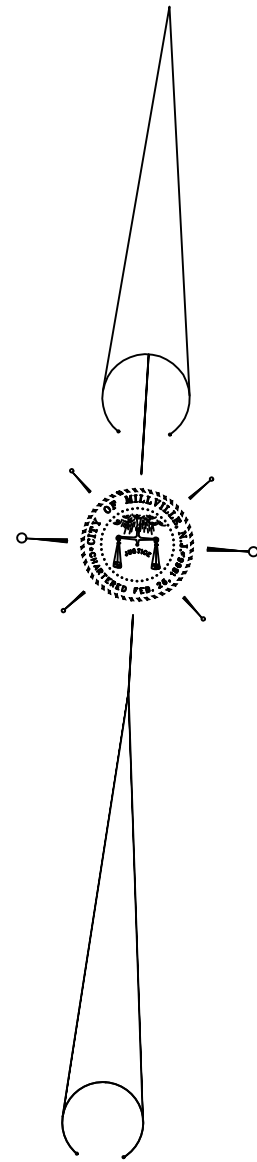

See

Sheet

46

See Sheet 42

See

Sheet

43

See

Sheet

48


See Sheet 50

THIS SHEET IS A DIGITIZED COPY OF THE TAX MAP PREPARED BY ROBERT H. THOMAS SR., PLS. AND DATED JUNE 2001. THE APPROVED ORIGINAL IS ON FILE IN THE CITY OF MILLVILLE MUNICIPAL ENGINEERS OFFICE.



NEW JERSEY DEPARTMENT OF THE TREASURY  
DIVISION OF TAXATION  
PROPERTY ADMINISTRATION  
APPROVED AS A TAX MAP PURSUANT TO THE AUTHORITY OF  
NJ.S.A. 54:1-15 & 54:5-91  
FOR THE DIRECTOR, DIVISION OF TAXATION  
*James J. Coll* CTA  
JAMES J. COLL, CHIEF, LOCAL ASSESSMENT COMPLIANCE  
*William H. Black* CTA  
WILLIAM H. BLACK, SUPERVISING ENGINEER UTILITIES  
DATE JAN 15 2002 SERIAL NO. 798

TAX ASSESSMENT MAP  
CITY OF MILLVILLE  
CUMBERLAND COUNTY, NEW JERSEY  
SCALE: 1" = 100' JUNE 2001  
ROBERT H. THOMAS, SR., NJLS 20731  
2429 E. MAIN ST. MILLVILLE, NEW JERSEY

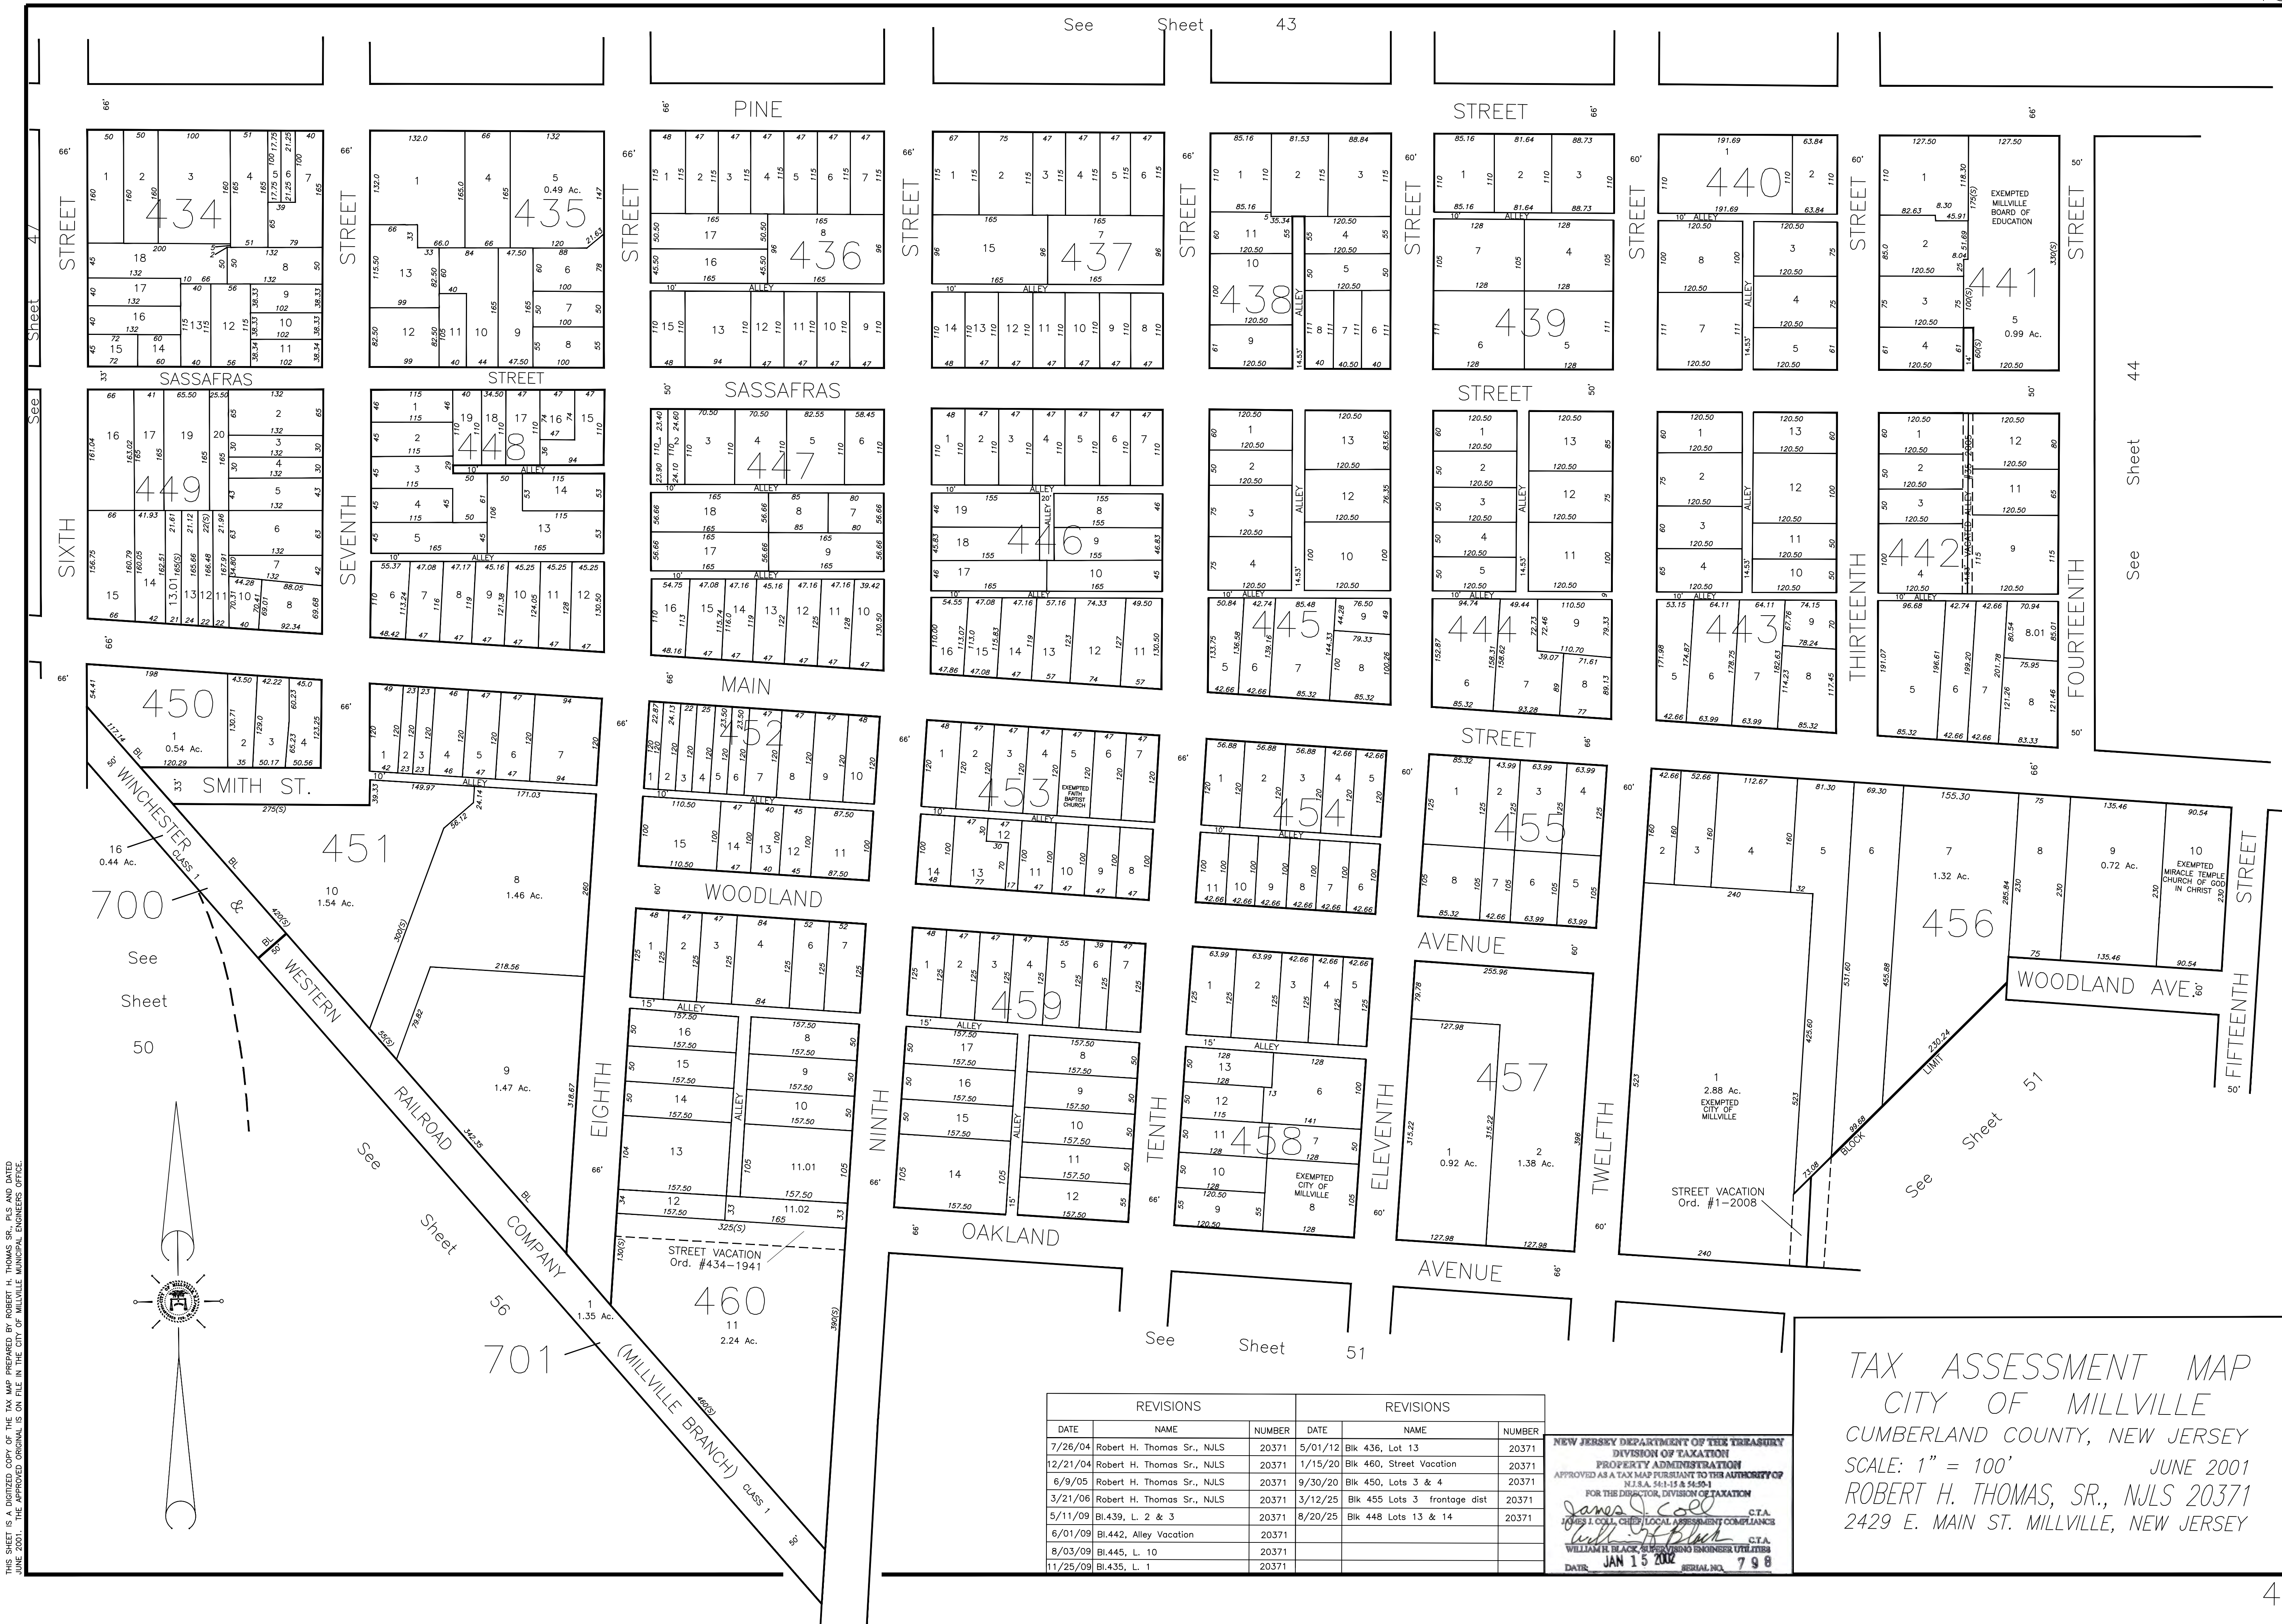

| REVISIONS |                                |        |
|-----------|--------------------------------|--------|
| DATE      | NAME                           | NUMBER |
| 9/28/06   | Robert H. Thomas Sr., N.J.L.S. | 20371  |
| 3/26/07   | Robert H. Thomas Sr., N.J.L.S. | 20371  |
| 6/12/09   | Blk 461, Lot 2 Ac.             | 20371  |
| 8/03/09   | Blk 462, Remove Lot 8          | 20371  |
| 5/01/12   | Checked Sheet                  | 20371  |
|           |                                |        |
|           |                                |        |
|           |                                |        |

Sheet

See

17

Maurice River

461

1  
14.70 Ac.  
EXEMPTED  
CITY OF  
MILLVILLE

BLOCK LIMIT

See Sheet 55

EAST

MAIN

See

Sheet

46

HIGH

STREET

EXEMPTED  
CITY OF  
MILLVILLE

SMITH

STREET

463

EXEMPTED  
CITY OF  
MILLVILLE

EXEMPTED  
FIRST U.M.  
CHURCH of MILLVILLE

462

EXEMPTED  
MILLVILLE  
HOUSING  
AUTHORITY

WARE AVENUE


SECOND STREET

See Sheet 50

FLORENCE AVE.

SOUTH

50'

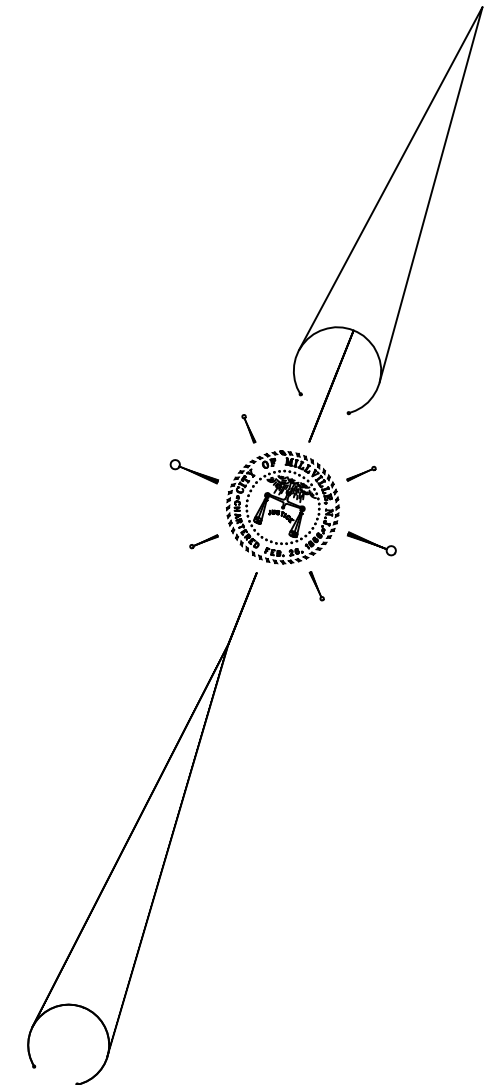

NEW JERSEY DEPARTMENT OF THE TREASURY  
DIVISION OF TAXATION  
PROPERTY ADMINISTRATION  
APPROVED AS A TAX MAP PURSUANT TO THE AUTHORITY OF  
N.J.S.A. 54:1-15 & 54:30-1  
FOR THE DIRECTOR, DIVISION OF TAXATION  
*James J. Coll* C.T.A.  
JAMES J. COLL, CHIEF, LOCAL ASSESSMENT COMPLIANCE  
*William H. Black* C.T.A.  
WILLIAM H. BLACK, SUPERVISING ENGINEER UTILITIES  
DATE JAN 15 2002 SERIAL NO. 798

TAX ASSESSMENT MAP  
CITY OF MILLVILLE  
CUMBERLAND COUNTY, NEW JERSEY  
SCALE: 1" = 100' JUNE 2001  
ROBERT H. THOMAS, SR., N.J.L.S 20371  
2429 E. MAIN ST. MILLVILLE, NEW JERSEY

THIS SHEET IS A DIGITIZED COPY OF THE TAX MAP PREPARED BY ROBERT H. THOMAS SR., P.E. AND DATED JUNE 2001. THE APPROVED ORIGINAL IS ON FILE IN THE CITY OF MILLVILLE MUNICIPAL ENGINEERS OFFICE.

| REVISIONS |                             |        |
|-----------|-----------------------------|--------|
| DATE      | NAME                        | NUMBER |
| 9/10/02   | Robert H. Thomas Sr. NJLS   | 20371  |
| 4/18/05   | Robert H. Thomas Sr. NJLS   | 20371  |
| 7/22/05   | Robert H. Thomas Sr. NJLS   | 20371  |
| 3/23/07   | Robert H. Thomas Sr. NJLS   | 20371  |
| 11/04/13  | Blk 470, Lots 5 & 6 to 6    | 20371  |
| 03/04/15  | Blk 470, Lots 8 & 9 to 8    | 20371  |
| 01/26/16  | Blk 472, Lot 15             | 20371  |
| 5/26/16   | Blk 476, Lot 16             | 20371  |
| 1/03/18   | Blk 477, Lot 3              | 20371  |
| 4/03/19   | Blk 472, Lots 10 & 11 to 10 | 20371  |
| 9/8/21    | Blk 475, Lots 13 & 14 to 14 | 20371  |
| 2/16/22   | Blk 467, Lot 11             | 20371  |



See  
Sheet  
56

NEW JERSEY DEPARTMENT OF THE TREASURY  
DIVISION OF TAXATION  
PROPERTY ADMINISTRATION  
APPROVED AS A TAX MAP PURSUANT TO THE AUTHORITY OF  
N.J.S.A. § 1-1 & § 1-2  
FOR THE DIRECTOR, DIVISION OF TAXATION  
*James J. Call* C.T.A.  
JAMES J. CALL, CHIEF, LOCAL ASSESSMENT COMPLIANCE  
*William H. Black* C.T.A.  
WILLIAM H. BLACK, SUPERVISING ENGINEER UTILITIES  
DATE: JAN 15 2002 REG. NO. 798

TAX ASSESSMENT MAP  
CITY OF MILLVILLE  
CUMBERLAND COUNTY, NEW JERSEY  
SCALE: 1" = 100' JUNE 2001  
ROBERT H. THOMAS, SR., NJLS 20371  
2429 E. MAIN ST. MILLVILLE, NEW JERSEY

THIS SHEET IS A DIVIDED COPY OF THE TAX MAP PREPARED BY ROBERT H. THOMAS SR., PLS. AND DATED JUNE 2001. THE APPROVED ORIGINAL IS ON FILE IN THE CITY OF MILLVILLE MUNICIPAL ENGINEERS OFFICE.








| REVISIONS |                               |        |
|-----------|-------------------------------|--------|
| DATE      | NAME                          | NUMBER |
| 8/22/02   | Robert H. Thomas Sr. N.J.L.S. | 20371  |
| 8/1/05    | Robert H. Thomas Sr. N.J.L.S. | 20371  |
| 7/12/11   | Block 525, Lot 21             | 20371  |
| 7/12/11   | Block 525, Lot 33             | 20371  |
|           |                               |        |
|           |                               |        |
NEW JERSEY DEPARTMENT OF THE TREASURY  
DIVISION OF TAXATION  
PROPERTY ADMINISTRATION  
APPROVED AS A TAX MAP PURSUANT TO THE AUTHORITY OF  
N.J.S.A. 54:1-15 & 54:5-1  
FOR THE DIRECTOR, DIVISION OF TAXATION  
*James I. Coll* C.T.A.  
JAMES I. COLL, CHIEF, LOCAL ASSESSMENT COMPLIANCE  
*William H. Black* C.T.A.  
WILLIAM H. BLACK, SUPERVISING ENGINEER UTILITIES  
DATE: JAN 15 2012 SERIAL NO. 798

TAX ASSESSMENT MAP  
CITY OF MILLVILLE  
CUMBERLAND COUNTY, NEW JERSEY  
SCALE: 1" = 400' JUNE 2001  
ROBERT H. THOMAS, SR., N.J.L.S 20371  
2429 E. MAIN ST. MILLVILLE, NEW JERSEY

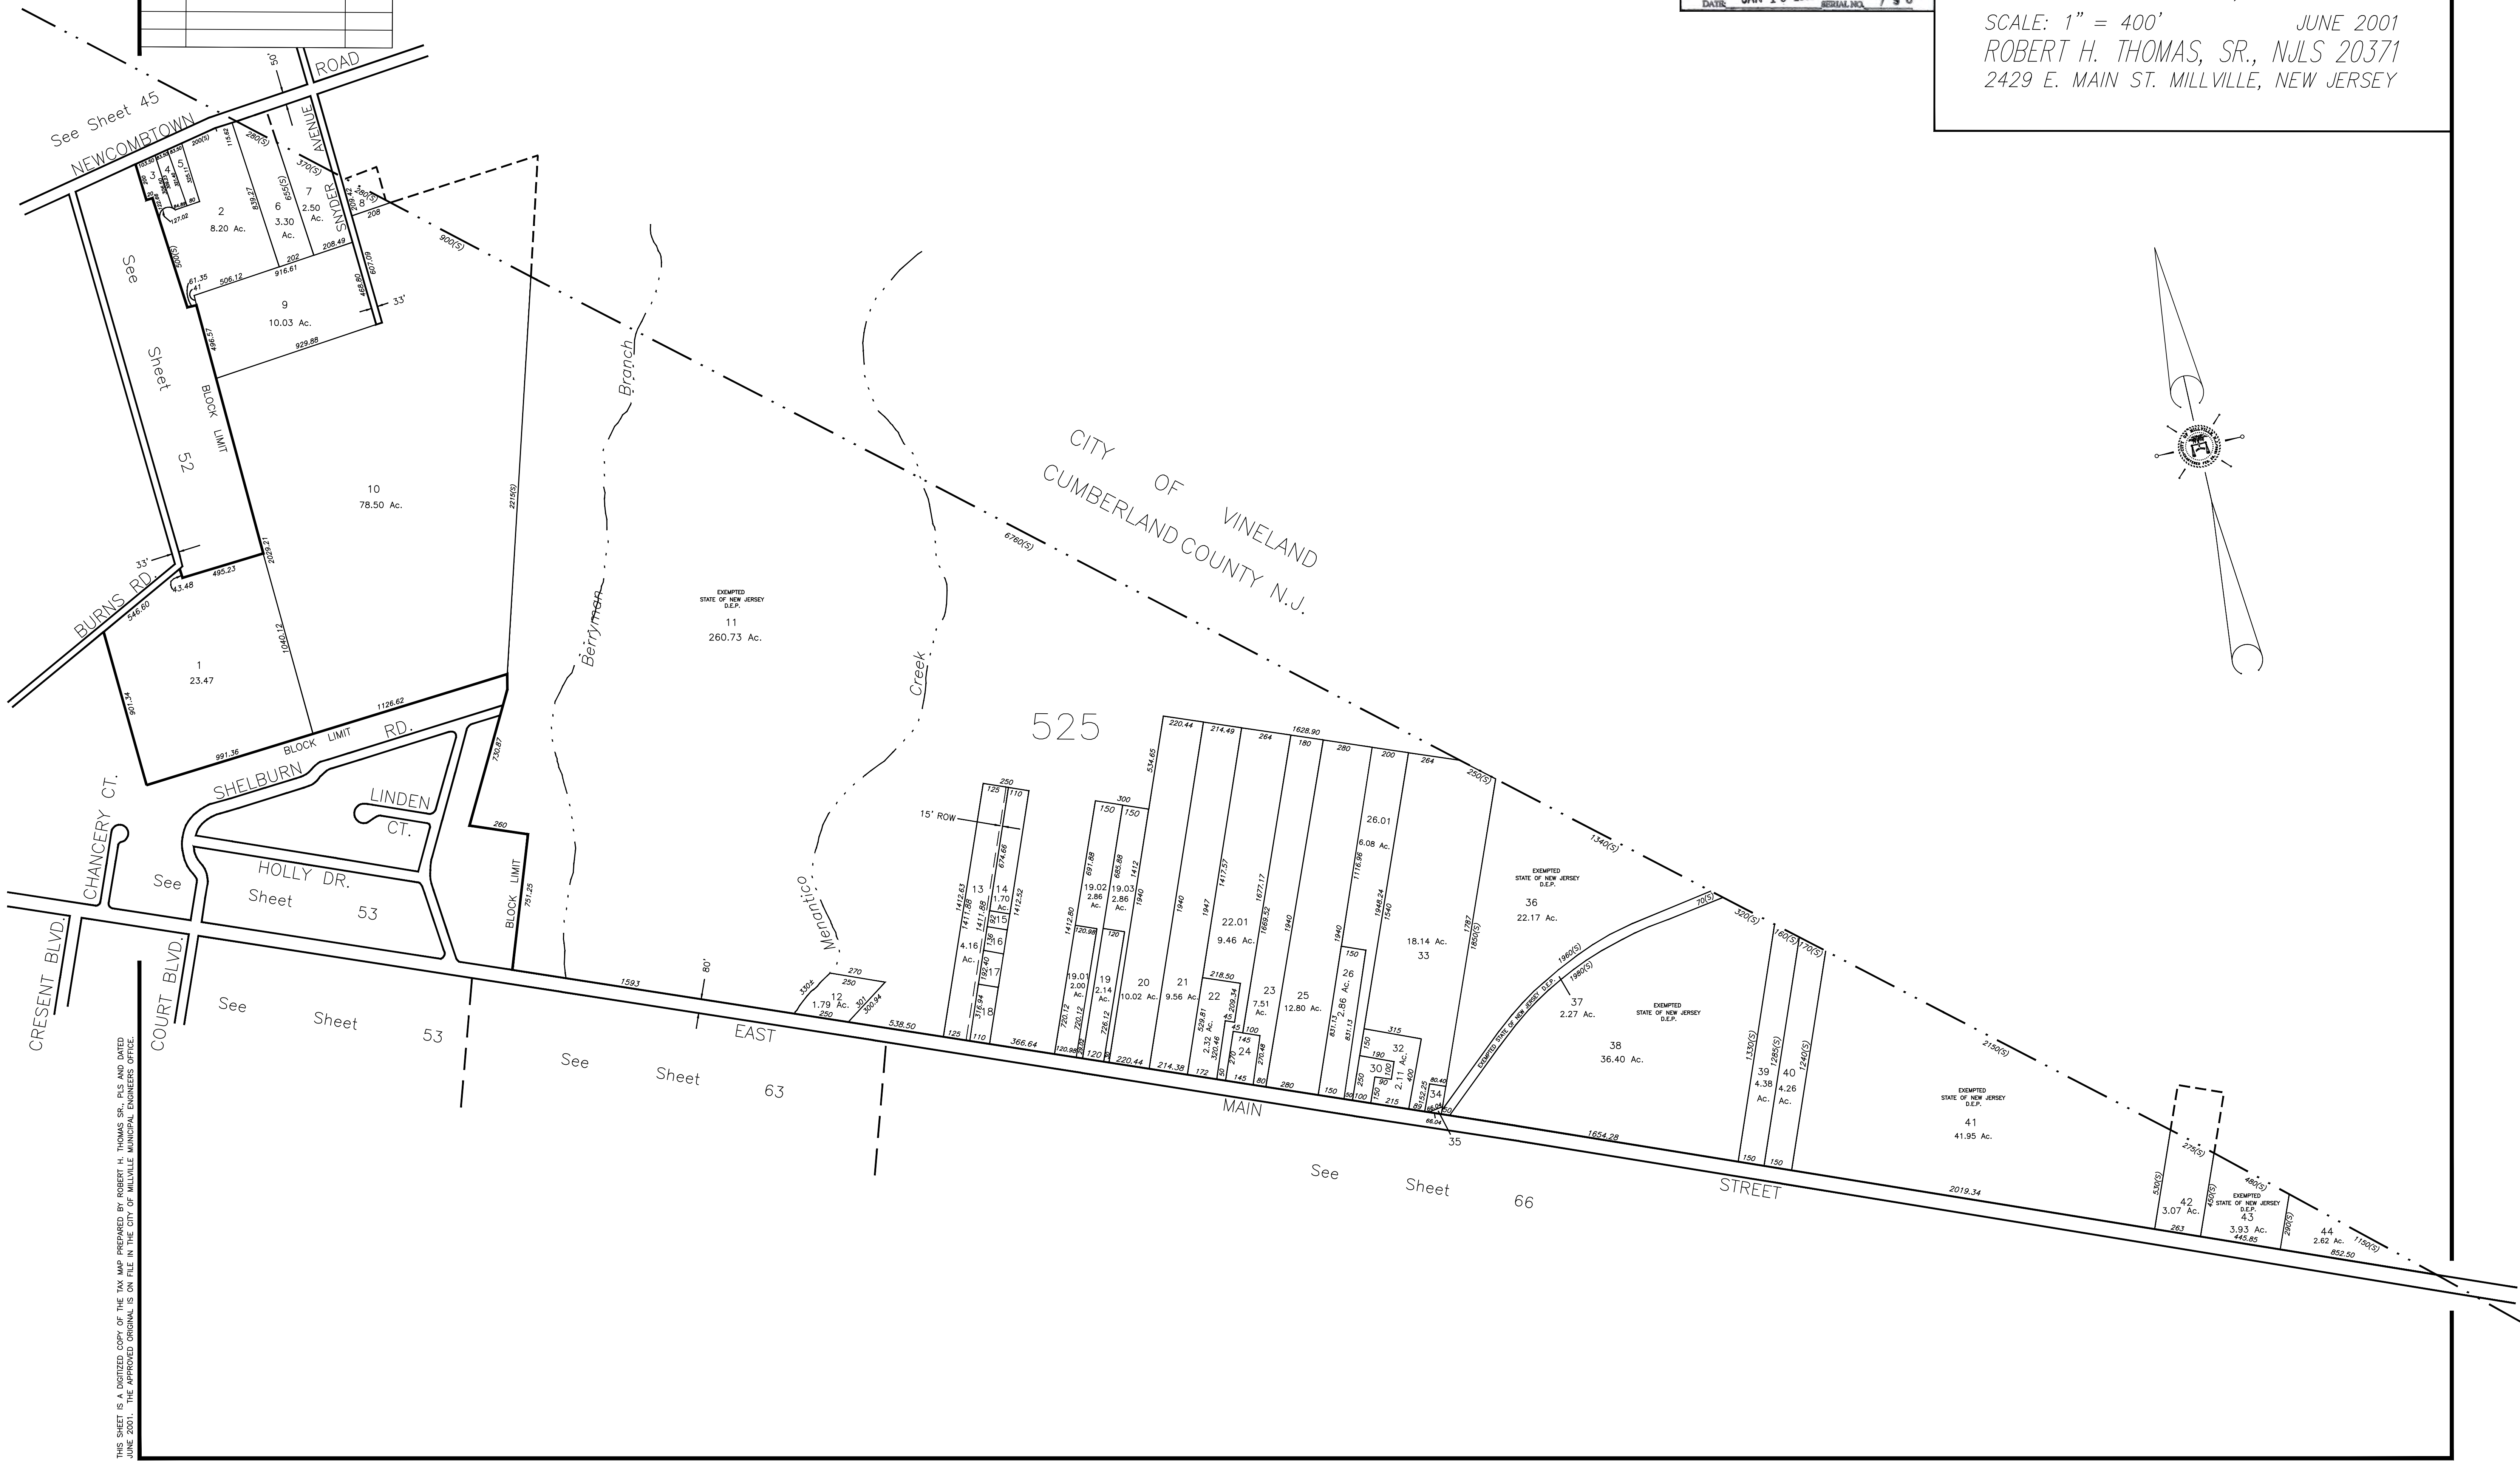



THIS SHEET IS A DIGITIZED COPY OF THE TAX MAP PREPARED BY ROBERT H. THOMAS SR., PLS AND DATED JUNE 2001. THE APPROVED ORIGINAL IS ON FILE IN THE CITY OF MILLVILLE MUNICIPAL ENGINEERS OFFICE.

| REVISIONS |                                 |        |
|-----------|---------------------------------|--------|
| DATE      | NAME                            | NUMBER |
| 1/21/03   | Robert H. Thomas Sr., N.J.L.S.  | 20371  |
| 9/22/04   | Robert H. Thomas Sr., N.J.L.S.  | 20371  |
| 7/11/05   | Robert H. Thomas Sr., N.J.L.S.  | 20371  |
| 3/26/07   | Robert H. Thomas Sr., N.J.L.S.  | 20371  |
| 6/12/09   | Blk 526, Lot 5 Ac.              | 20371  |
| 11/26/14  | Blk 527, Lot 7 & 8              | 20371  |
| 02/07/18  | Blk 526, Lots 5.05 thru 5.09    | 20371  |
| 08/29/19  | Blk 527, Lots 13,15,15.01,15.02 | 20371  |

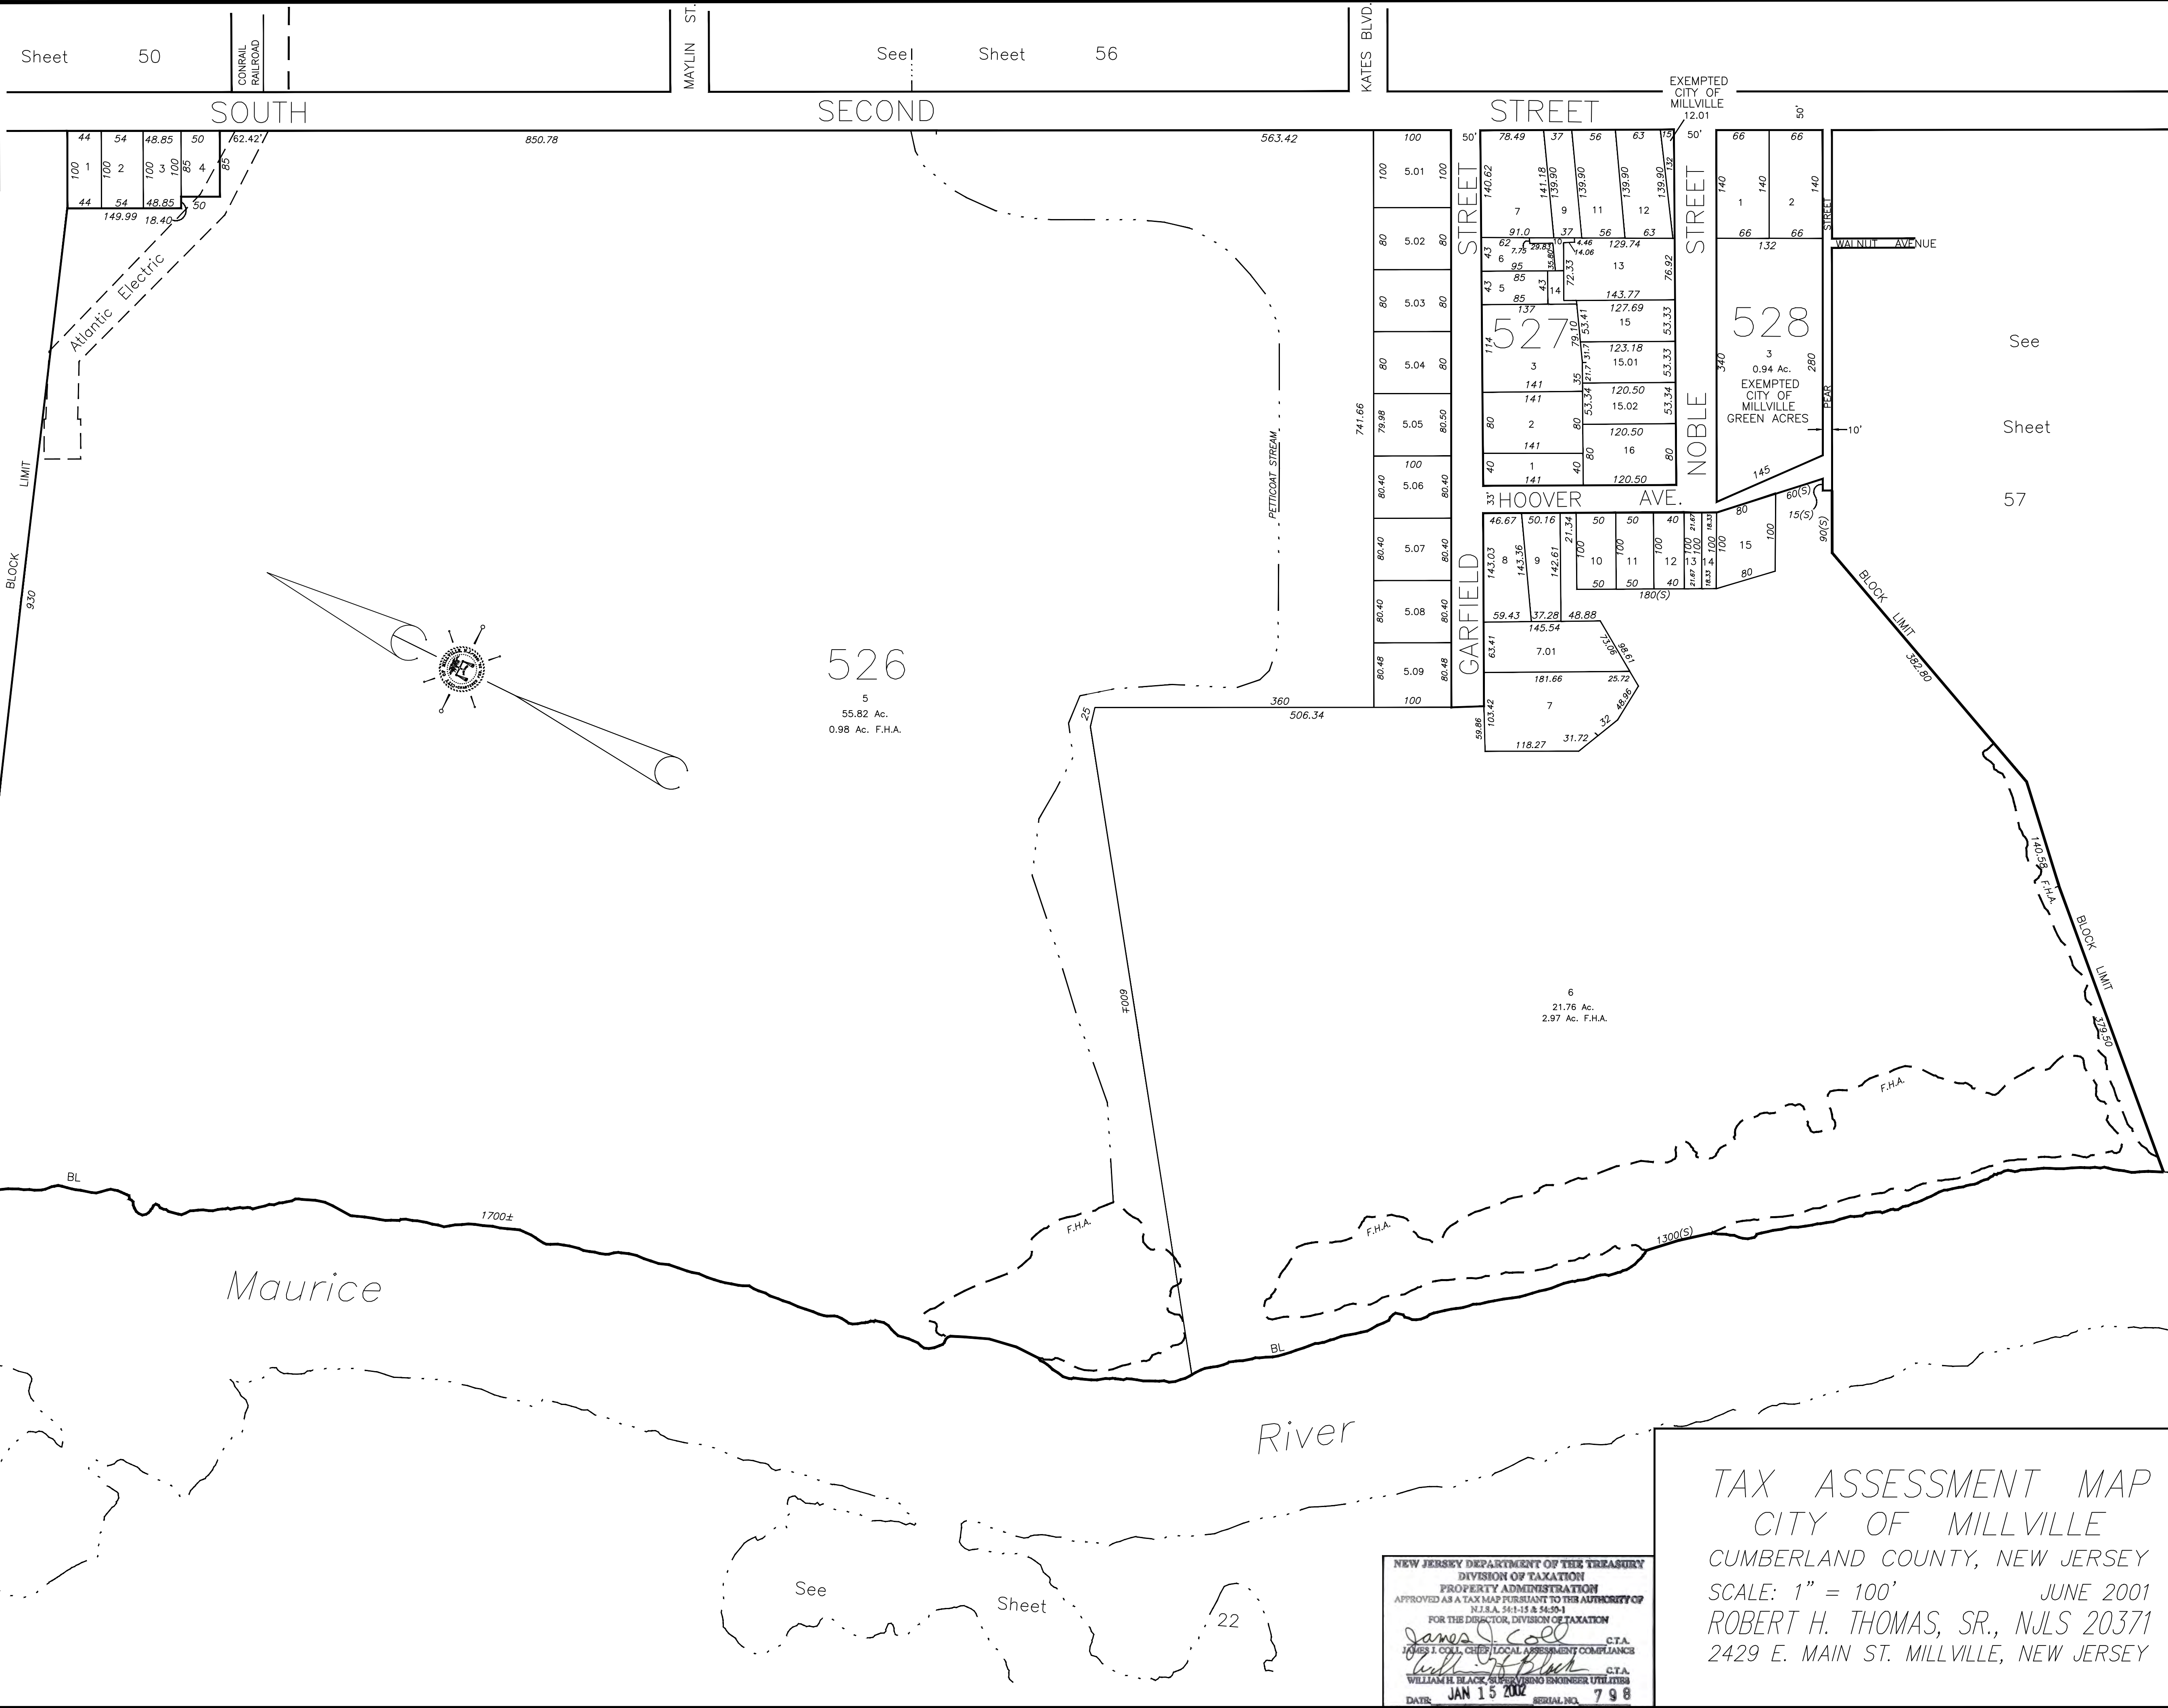

| REVISIONS |                            |        |
|-----------|----------------------------|--------|
| DATE      | NAME                       | NUMBER |
| 9/27/02   | Robert H. Thomas Sr., NJLS | 20371  |
| 3/21/06   | Robert H. Thomas Sr., NJLS | 20371  |
| 12/8/21   | Blk 530, L 1 Con. Eas.     | 20371  |
| 12/8/21   | Blk 531, L 1 Con. Eas.     | 20371  |
|           |                            |        |
|           |                            |        |
|           |                            |        |

See Sheet 50

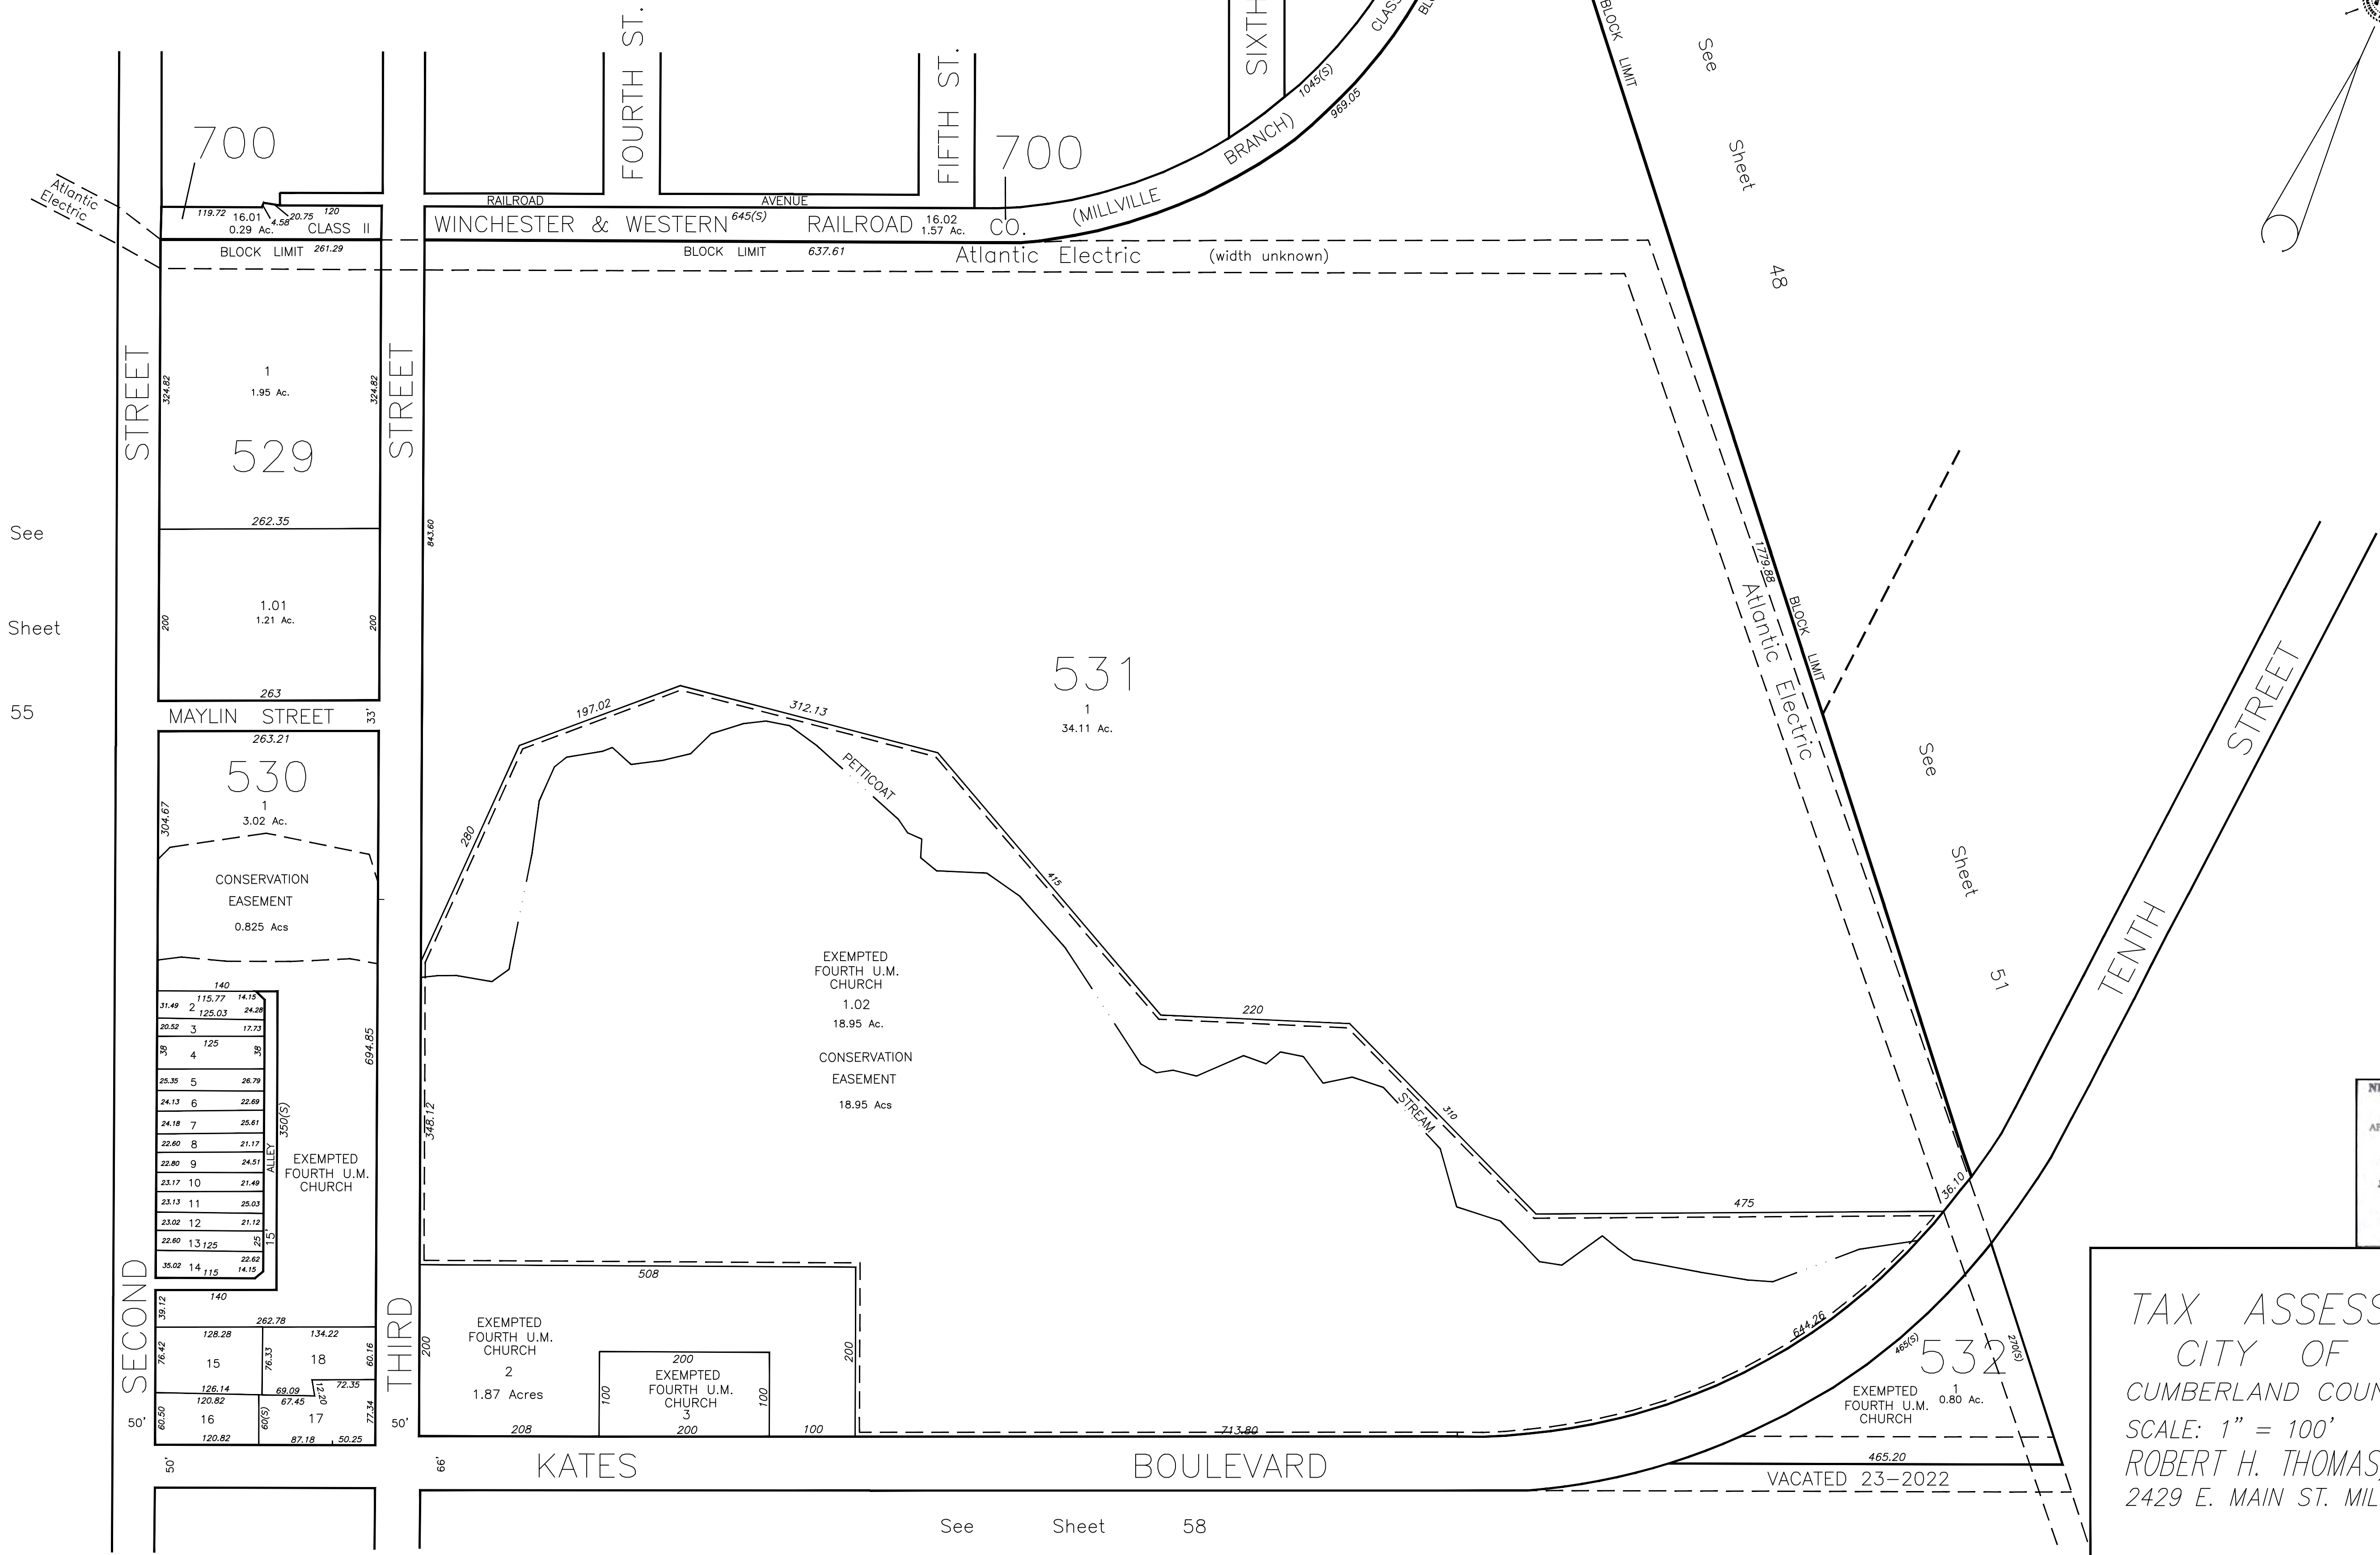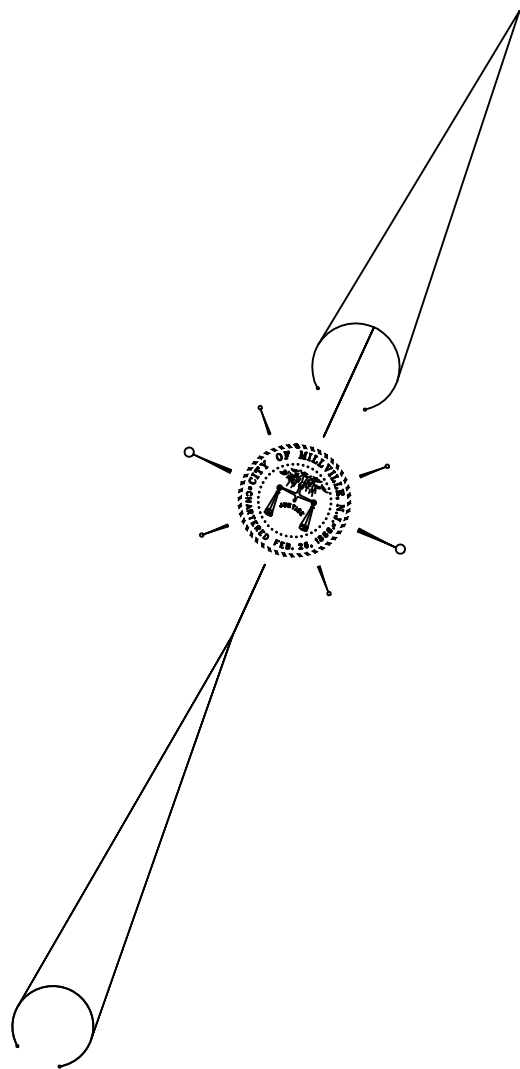



THIS SHEET IS A DIGITIZED COPY OF THE TAX MAP PREPARED BY ROBERT H. THOMAS SR., PLS AND DATED JUNE 2001. THE APPROVED ORIGINAL IS ON FILE IN THE CITY OF MILLVILLE MUNICIPAL ENGINEERS OFFICE.

NEW JERSEY DEPARTMENT OF THE TREASURY  
DIVISION OF TAXATION  
PROPERTY ADMINISTRATION  
APPROVED AS A TAX MAP PURSUANT TO THE AUTHORITY OF  
N.J.S.A. 54:1-15 & 54:50-1  
FOR THE DIRECTOR, DIVISION OF TAXATION  
*James J. Coll* C.T.A.  
JAMES J. COLL, CHIEF, LOCAL ASSESSMENT COMPLIANCE  
*William H. Black* C.T.A.  
WILLIAM H. BLACK, SUPERVISING ENGINEER UTILITIES  
DATE: JAN 15 2002 SERIAL NO. 798

TAX ASSESSMENT MAP  
CITY OF MILLVILLE  
CUMBERLAND COUNTY, NEW JERSEY  
SCALE: 1" = 100' JUNE 2001  
ROBERT H. THOMAS, SR., NJLS 20371  
2429 E. MAIN ST. MILLVILLE, NEW JERSEY

See Sheet 58

| REVISIONS |                           |        |
|-----------|---------------------------|--------|
| DATE      | NAME                      | NUMBER |
| 3/11/02   | Robert H. Thomas Sr, NJLS | 20371  |
| 3/30/07   | Robert H. Thomas Sr, NJLS | 20371  |
| 3/30/16   | Blk. 533, Lots 57/58      | 20371  |
| 1/31/18   | Blk. 533, Lot 24          | 20371  |
| 2/19/25   | Blk. 533, Lot 24 to 25    | 20371  |
|           |                           |        |
|           |                           |        |
|           |                           |        |

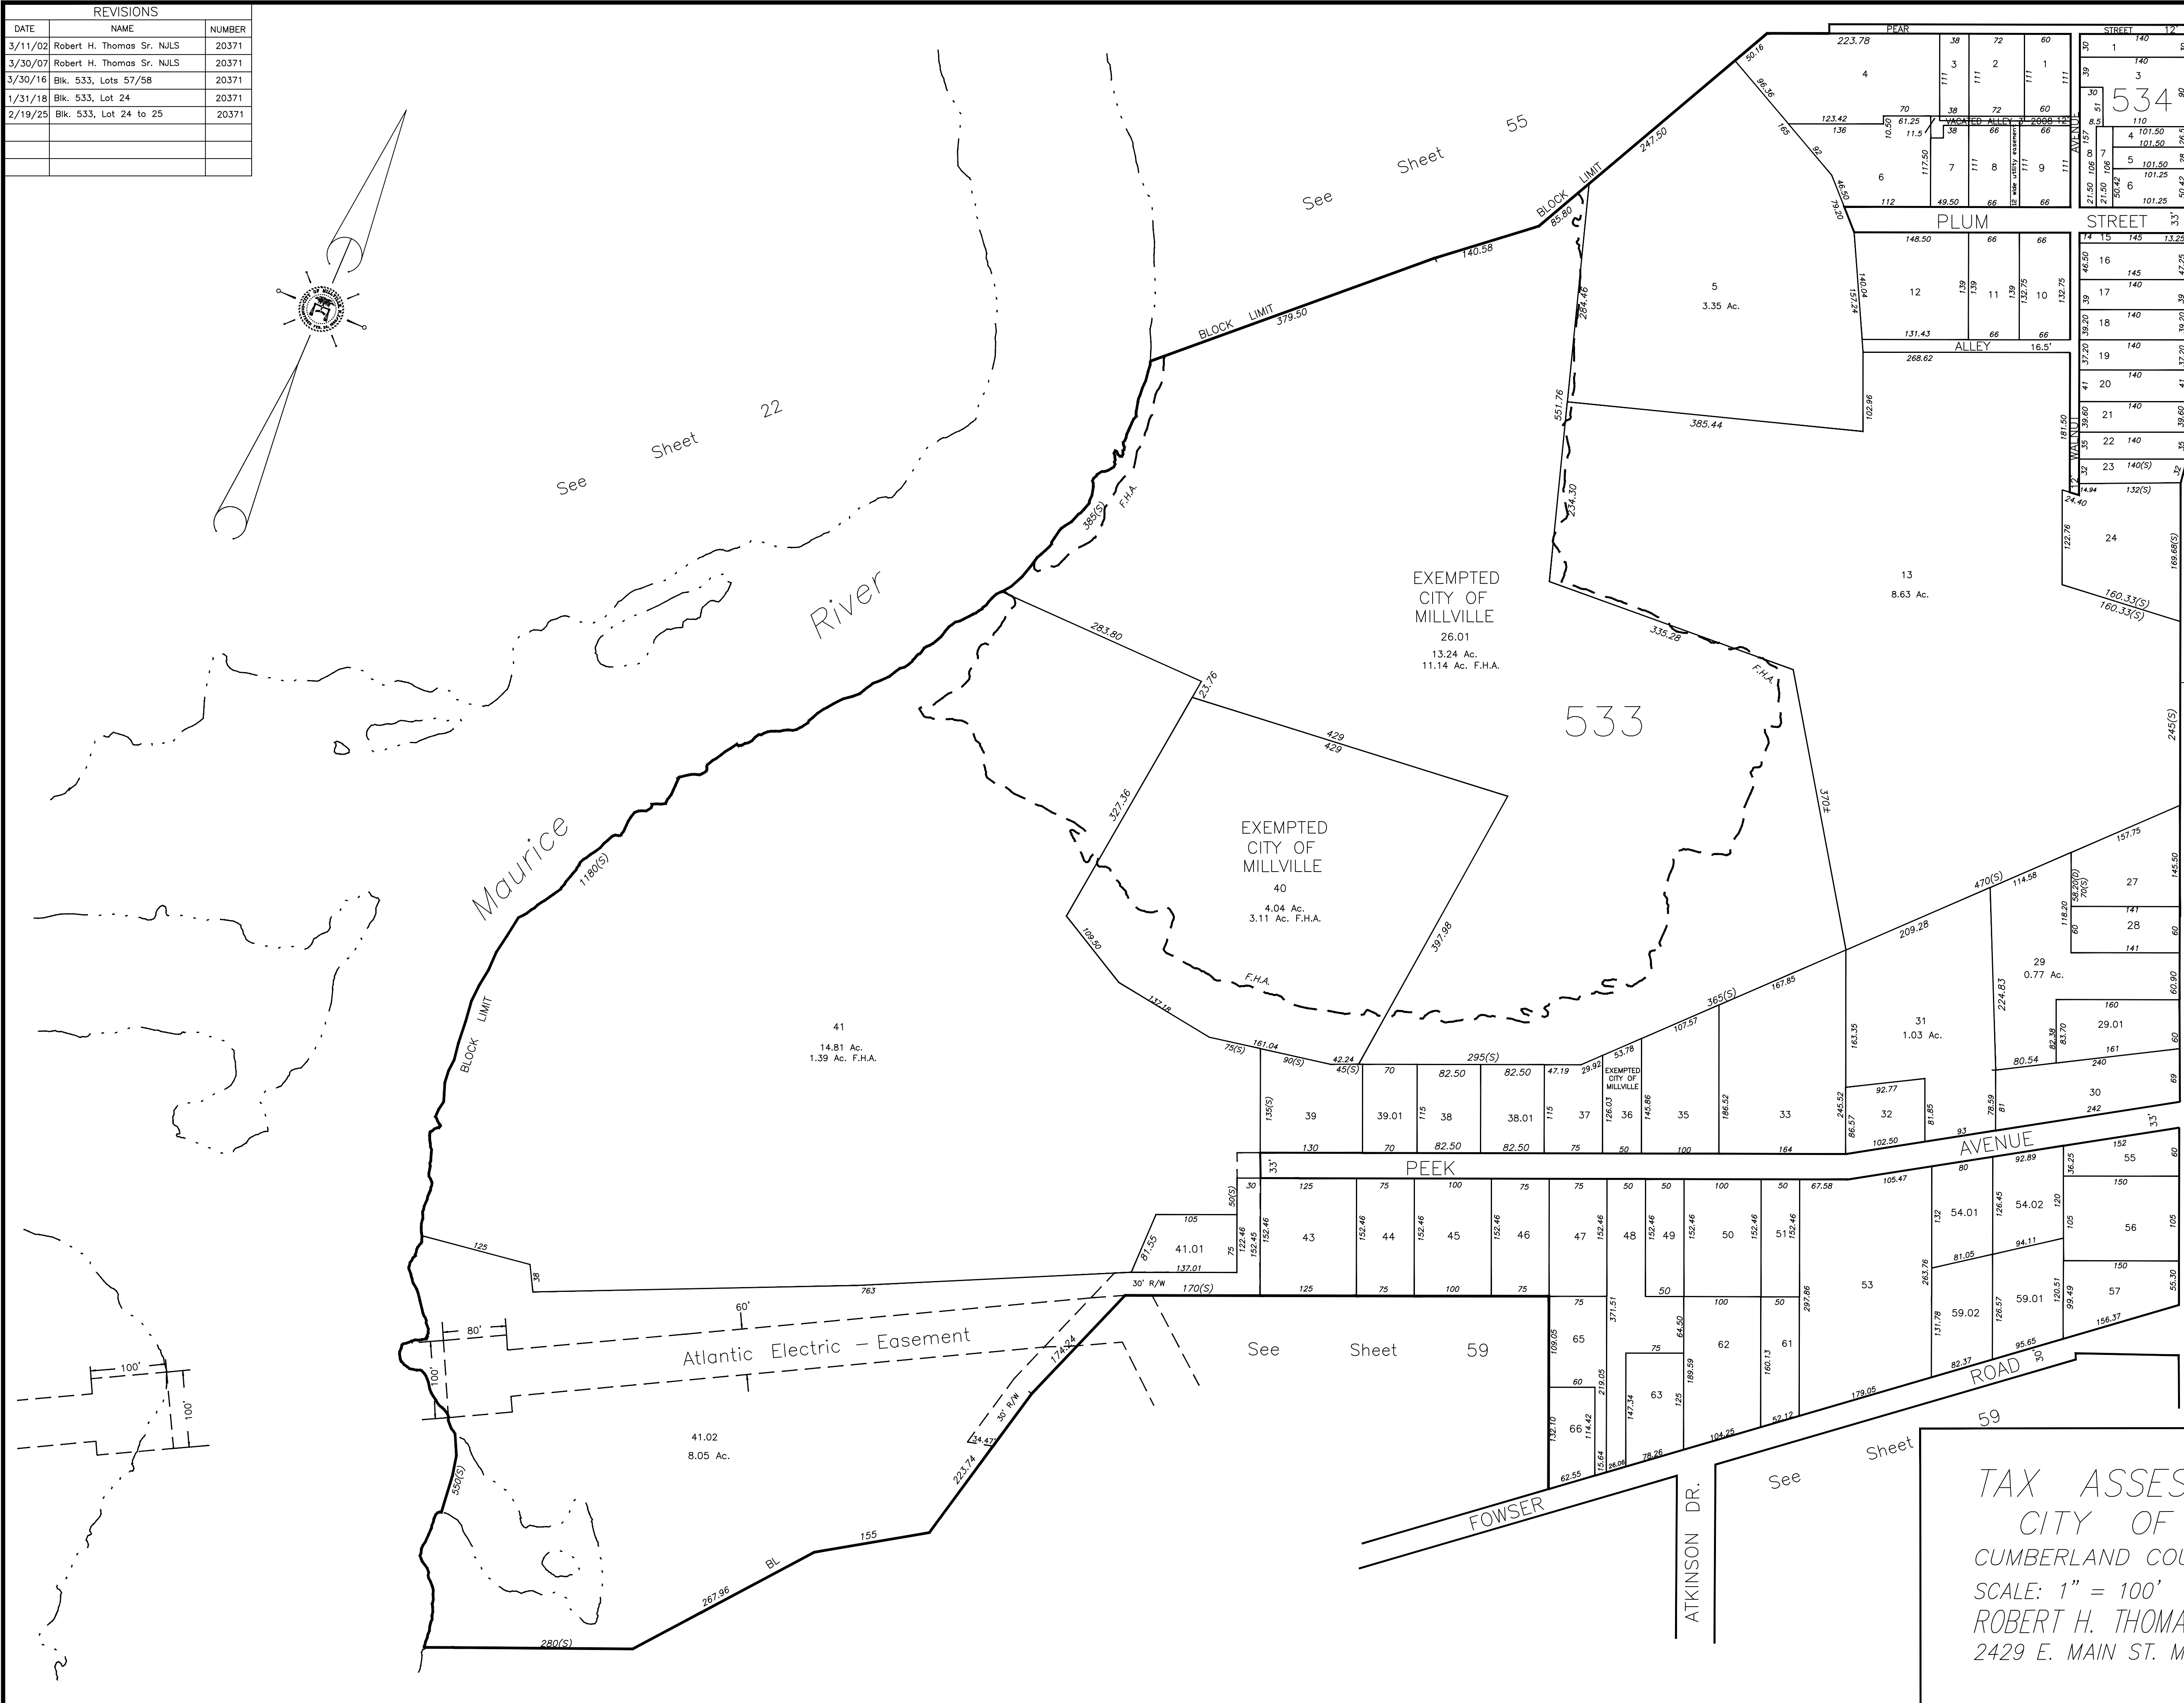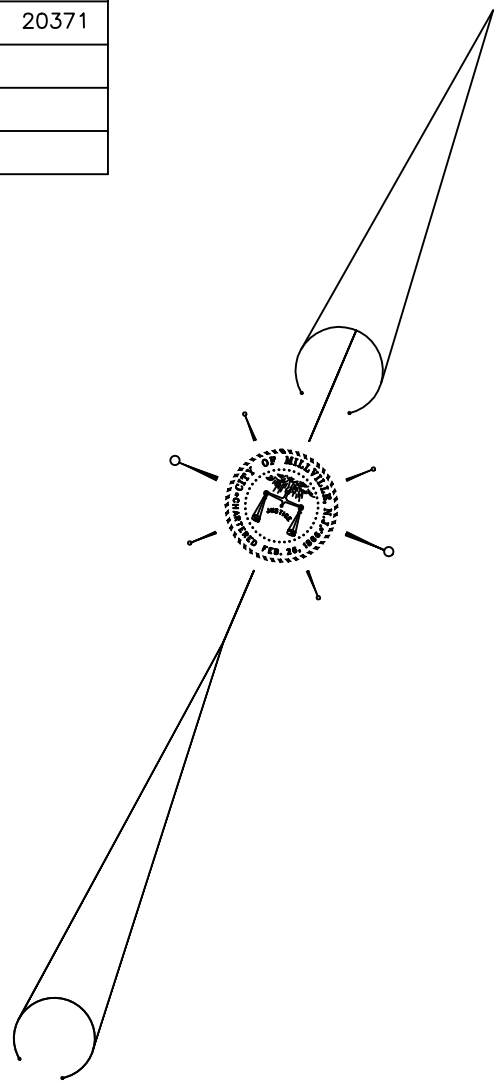

See Sheet 58

Whittall Avenue

See Sheet 58

Henderson Ave.

See Sheet 60

NEW JERSEY DEPARTMENT OF THE TREASURY  
DIVISION OF TAXATION  
PROPERTY ADMINISTRATION  
APPROVED AS A TAX MAP PURSUANT TO THE AUTHORITY OF  
N.J.S.A. 54:1-13 & 54:5-1  
FOR THE DIRECTOR, DIVISION OF TAXATION  
*James J. Coll* C.T.A.  
JAMES J. COLL, CHIEF, LOCAL ASSESSMENT COMPLIANCE  
*William H. Black* C.T.A.  
WILLIAM H. BLACK, SUPERVISING ENGINEER UTILITIES  
DATE: JAN 15 2002 SERIAL NO. 798


TAX ASSESSMENT MAP  
CITY OF MILLVILLE  
CUMBERLAND COUNTY, NEW JERSEY  
SCALE: 1" = 100'  
JUNE 2001  
ROBERT H. THOMAS, SR., NJLS 20371  
2429 E. MAIN ST. MILLVILLE, NEW JERSEY

THIS SHEET IS A DIGITIZED COPY OF THE TAX MAP PREPARED BY ROBERT H. THOMAS SR., PLS AND DATED JUNE 2001. THE APPROVED ORIGINAL IS ON FILE IN THE CITY OF MILLVILLE MUNICIPAL ENGINEERS OFFICE.

NEW JERSEY DEPARTMENT OF THE TREASURY  
DIVISION OF TAXATION  
PROPERTY ADMINISTRATION  
APPROVED AS A TAX MAP PURSUANT TO THE AUTHORITY OF  
N.J.S.A. 54:1-15 AND 54:20-1  
FOR THE DIRECTOR, DIVISION OF TAXATION

*James J. Coll* C.T.A.  
JAMES J. COLL, CHIEF, LOCAL ASSESSMENT COMPLIANCE  
*William H. Black* C.T.A.  
WILLIAM H. BLACK, SUPERVISING ENGINEER UTILITIES


DATE: JAN 15 2002 SERIAL NO. 798

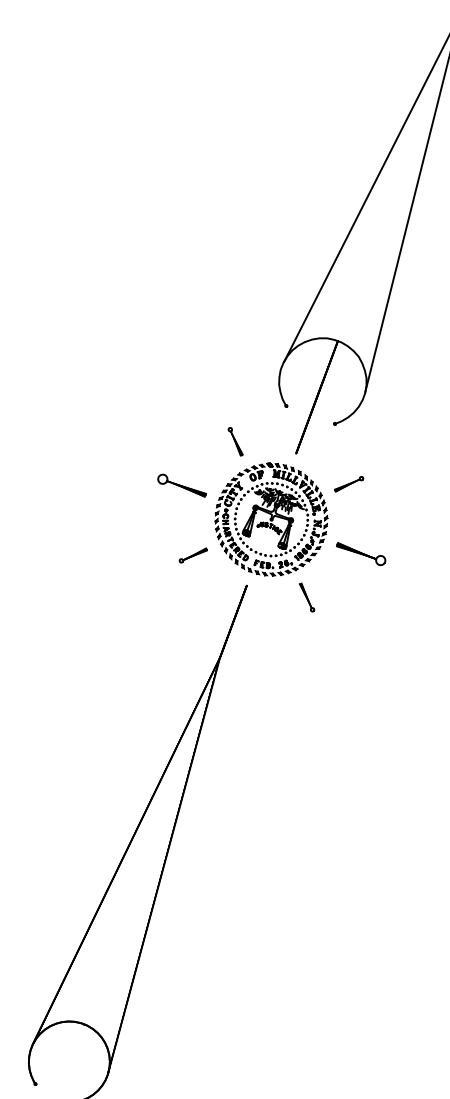

| REVISIONS |                            |        |
|-----------|----------------------------|--------|
| DATE      | NAME                       | NUMBER |
| 4/23/04   | Robert H. Thomas Sr., NJLS | 20371  |
| 10/24/05  | Robert H. Thomas Sr., NJLS | 20371  |
| 1/3/06    | Robert H. Thomas Sr., NJLS | 20371  |
| 3/6/06    | Robert H. Thomas Sr., NJLS | 20371  |
| 6/9/09    | Blk 535 Lots 3 & 3.01      | 20371  |
| 11/18/09  | Blk 537 Lot 1              | 20371  |
| 9/18/13   | Blk 540 Lot 1 & 2          | 20371  |
| 1/26/16   | Blk 538 Lot 9              | 20371  |
| 5/04/17   | Blk 535 Lot 12             | 20371  |
| 9/20/23   | Blk 543 Lot 4              | 20371  |
| 9/20/23   | Blk 544 Lot 9              | 20371  |
| 4/2/2025  | Blk 539 Lot 4              | 20371  |

THIS SHEET IS A DIGITIZED COPY OF THE TAX MAP PREPARED BY ROBERT H. THOMAS SR., PLS AND DATED JUNE 2001. THE APPROVED ORIGINAL IS ON FILE IN THE CITY OF MILLVILLE MUNICIPAL ENGINEERS OFFICE.



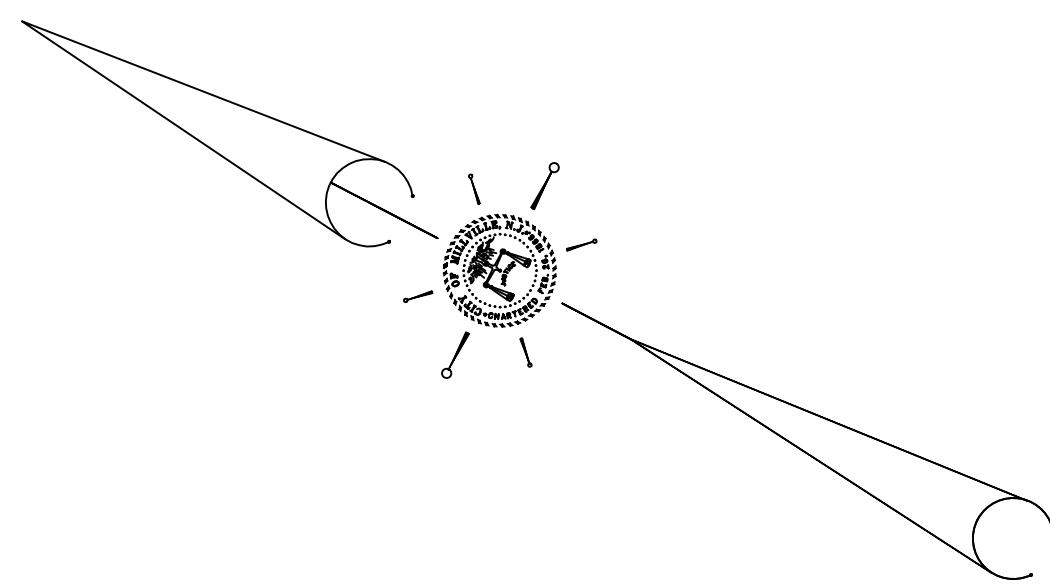

Sheet

64

59


NEW JERSEY DEPARTMENT OF THE TREASURY  
DIVISION OF TAXATION  
PROPERTY ADMINISTRATION  
APPROVED AS A TAX MAP PURSUANT TO THE AUTHORITY OF  
N.J.S.A. 54:1-5 & 54:5-1  
FOR THE DIRECTOR, DIVISION OF TAXATION

*James J. Coll* C.T.A.  
JAMES J. COLL, CHIEF, LOCAL ASSESSMENT COMPLIANCE  
*William H. Black* C.T.A.  
WILLIAM H. BLACK, SUPERVISOR, UNIFORM EMPLOYEES UTILITIES  
DATE: JAN 15 2002 SERIAL NO. 798

TAX ASSESSMENT MAP  
CITY OF MILLVILLE  
CUMBERLAND COUNTY, NEW JERSEY  
SCALE: 1" = 200' JUNE 2001  
ROBERT H. THOMAS, SR., NJLS 20371  
2429 E. MAIN ST. MILLVILLE, NEW JERSEY

[illegible]

| REVISIONS |                                |        |
|-----------|--------------------------------|--------|
| DATE      | NAME                           | NUMBER |
| 9/19/03   | Robert H. Thomas Sr, NJLS      | 20371  |
| 10/19/04  | Robert H. Thomas Sr, NJLS      | 20371  |
| 07/28/09  | Blk 561 L 9.01 & 9.02          | 20371  |
| 5/01/12   | Blk 561 L 9.01 & 9.02          | 20371  |
| 5/22/13   | Blk 549 consolidate Lot 2 & 4  | 20371  |
| 5/12/26   | Blk 547 consolidate Lots 1 & 5 | 20371  |
|           |                                |        |
|           |                                |        |

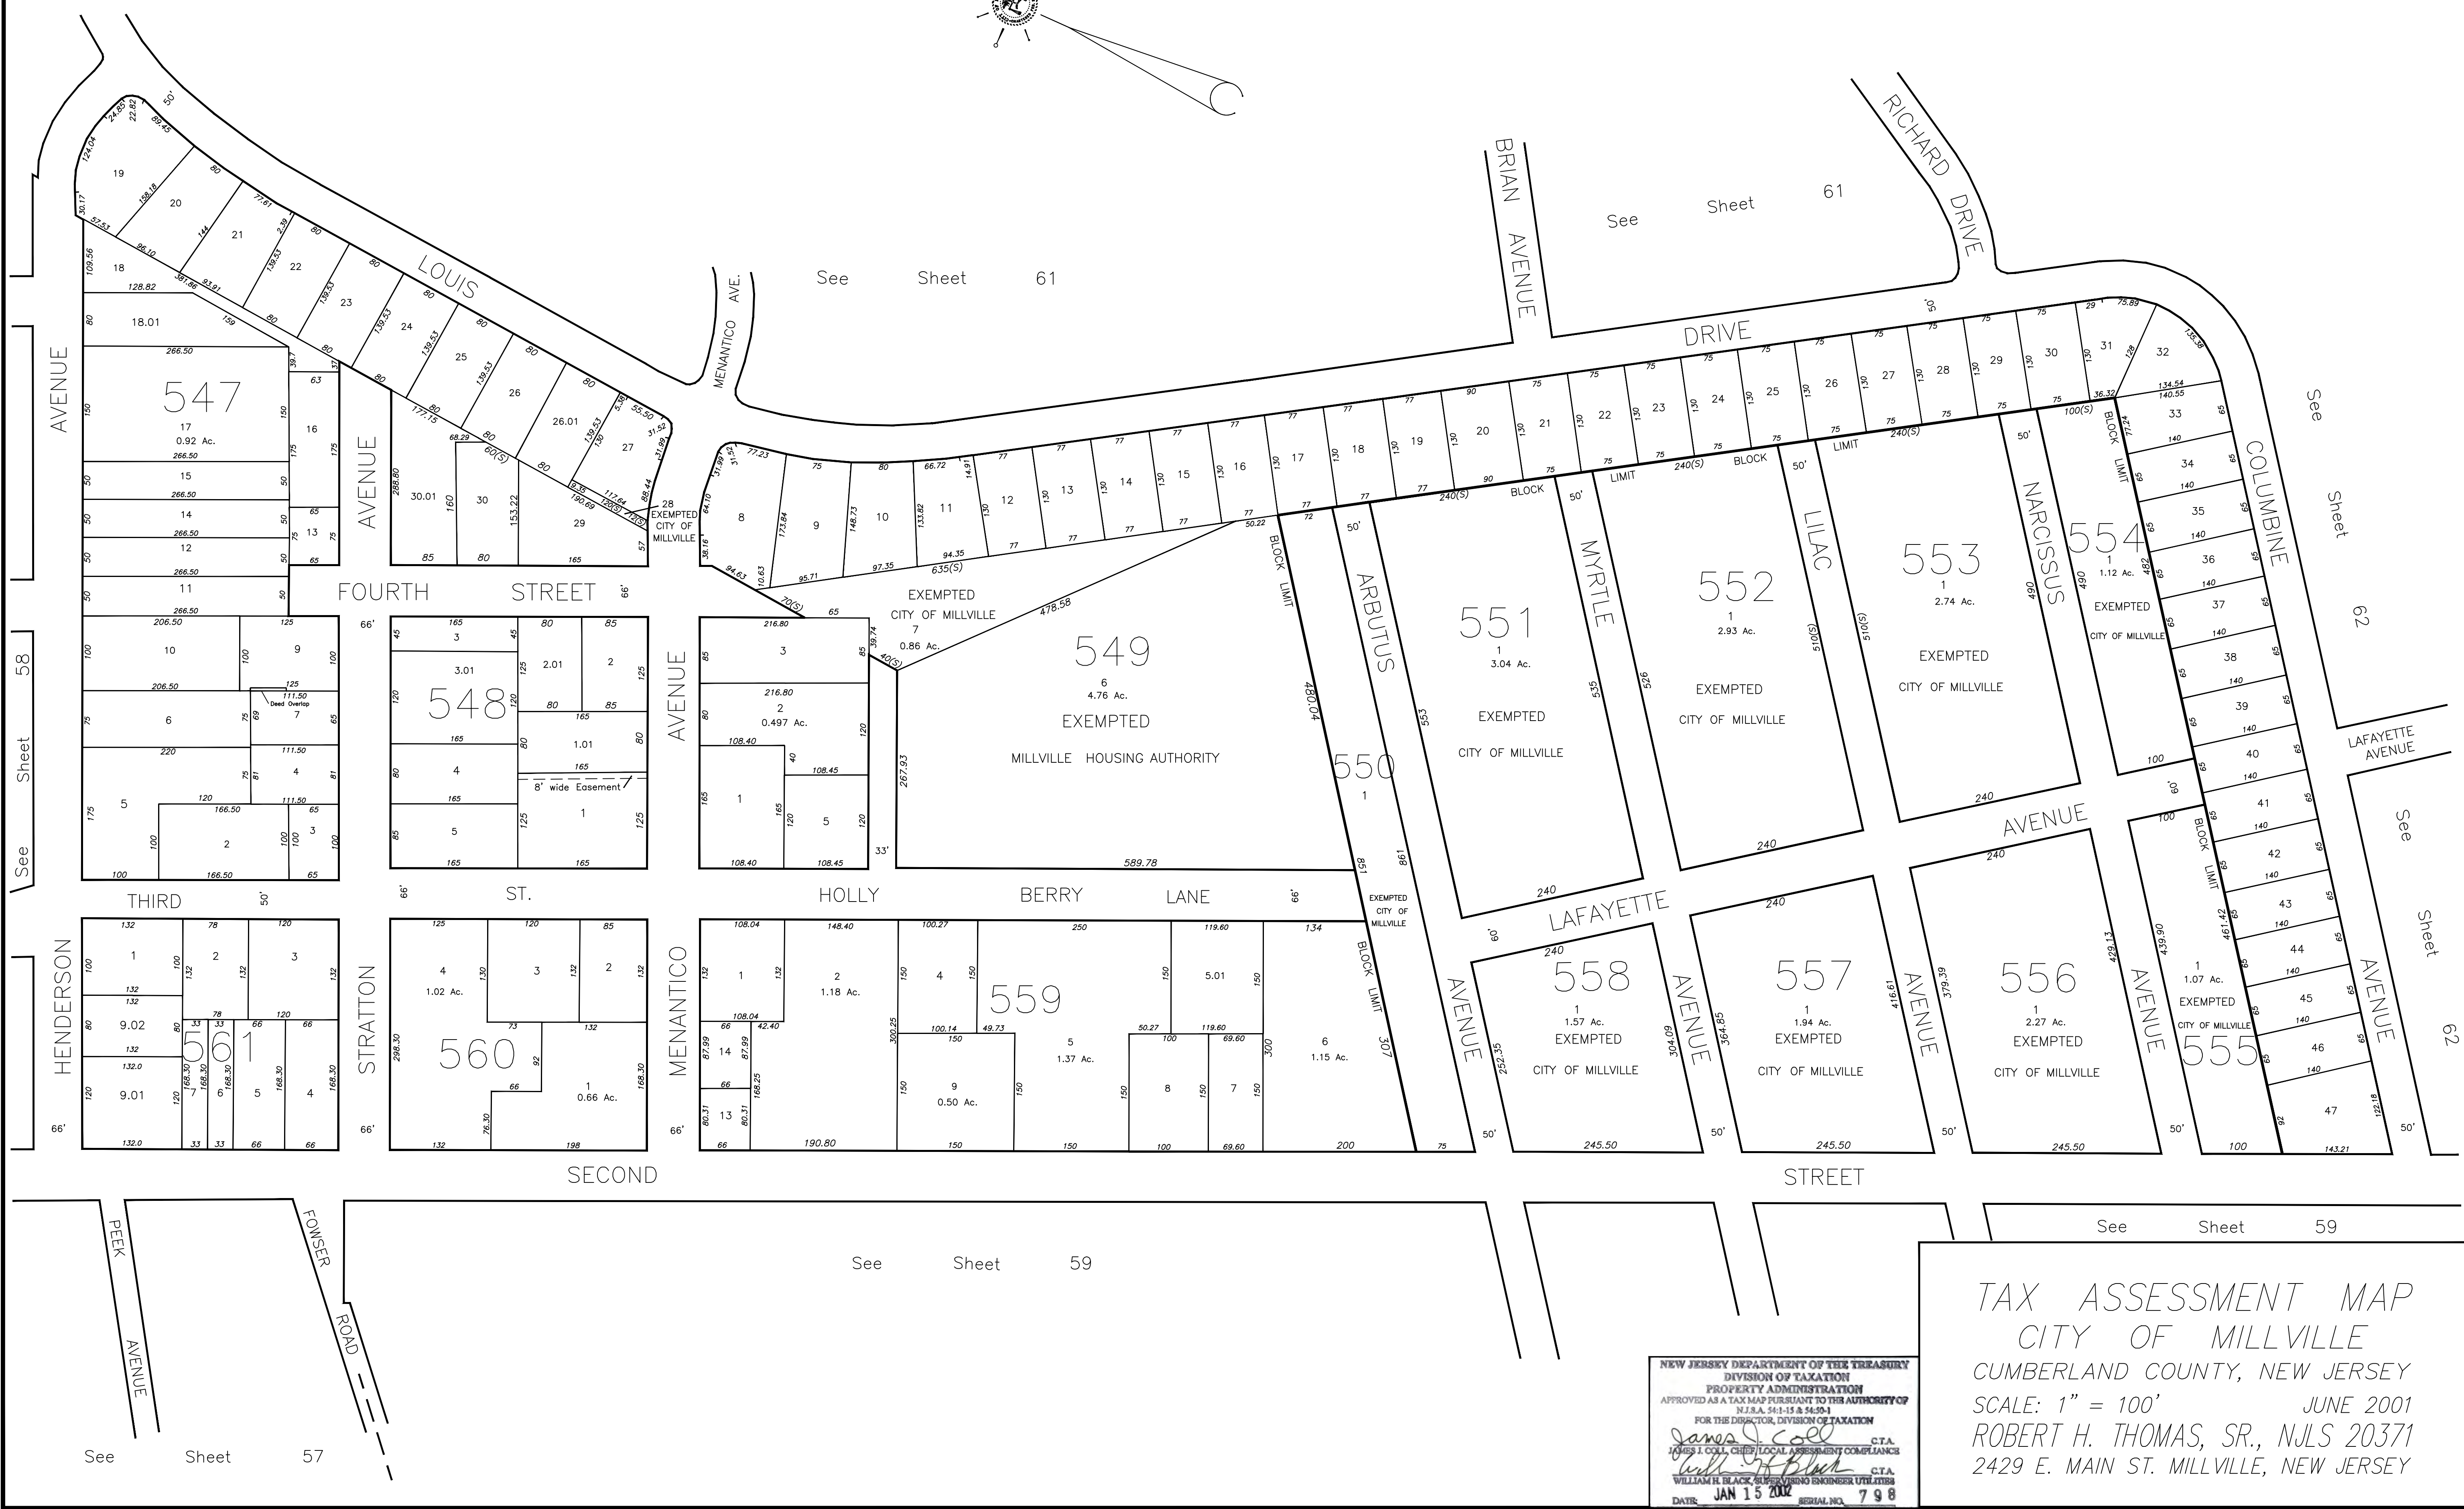

THIS SHEET IS A DIGITIZED COPY OF THE TAX MAP PREPARED BY ROBERT H. THOMAS SR., PLS AND DATED JUNE 2001. THE APPROVED ORIGINAL IS ON FILE IN THE CITY OF MILLVILLE MUNICIPAL ENGINEERS OFFICE.



NEW JERSEY DEPARTMENT OF THE TREASURY  
DIVISION OF TAXATION  
PROPERTY ADMINISTRATION  
APPROVED AS A TAX MAP PURSUANT TO THE AUTHORITY OF  
N.J.S.A. 54:15-15 & 54:20-1  
FOR THE DIRECTOR, DIVISION OF TAXATION  
*James J. Coll* C.T.A.  
JAMES J. COLL, CHIEF, LOCAL ASSESSMENT COMPLIANCE  
*William H. Black* C.T.A.  
WILLIAM H. BLACK, SUPERVISING ENGINEER UTILITIES  
DATE: JAN 15 2002 SERIAL NO. 798

TAX ASSESSMENT MAP  
CITY OF MILLVILLE  
CUMBERLAND COUNTY, NEW JERSEY  
SCALE: 1" = 100' JUNE 2001  
ROBERT H. THOMAS, SR., NJLS 20371  
2429 E. MAIN ST. MILLVILLE, NEW JERSEY

| REVISIONS |                                |        |
|-----------|--------------------------------|--------|
| DATE      | NAME                           | NUMBER |
| 12/5/05   | Robert H. Thomas Sr., N.J.L.S. | 20371  |
|           | Forest Walk Estates            |        |
| 6/15/09   | Forest Walk Easements          | 20371  |
| 5/01/12   | Checked Sheet                  | 20371  |
|           |                                |        |
|           |                                |        |
|           |                                |        |


NEW JERSEY DEPARTMENT OF THE TREASURY  
DIVISION OF TAXATION  
PROPERTY ADMINISTRATION  
APPROVED AS A TAX MAP PURSUANT TO THE AUTHORITY OF  
N.J.S.A. 54:1-13 & 54:30-1  
FOR THE DIRECTOR, DIVISION OF TAXATION  
*Jana J. Coe* C.T.A.  
JAMES J. COLLIER LOCAL ASSESSMENT COMPLIANCE  
*William H. Black* C.T.A.  
WILLIAM H. BLACK, SUPERVISING ENGINEER, UTILITY  
DATE: JAN 15 2012 SERIAL NO. 798

TAX ASSESSMENT MAP  
CITY OF MILLVILLE  
CUMBERLAND COUNTY, NEW JERSEY  
SCALE: 1" = 100' JUNE 2001  
ROBERT H. THOMAS, SR., N.J.L.S. 20371  
2429 E. MAIN ST. MILLVILLE, NEW JERSEY

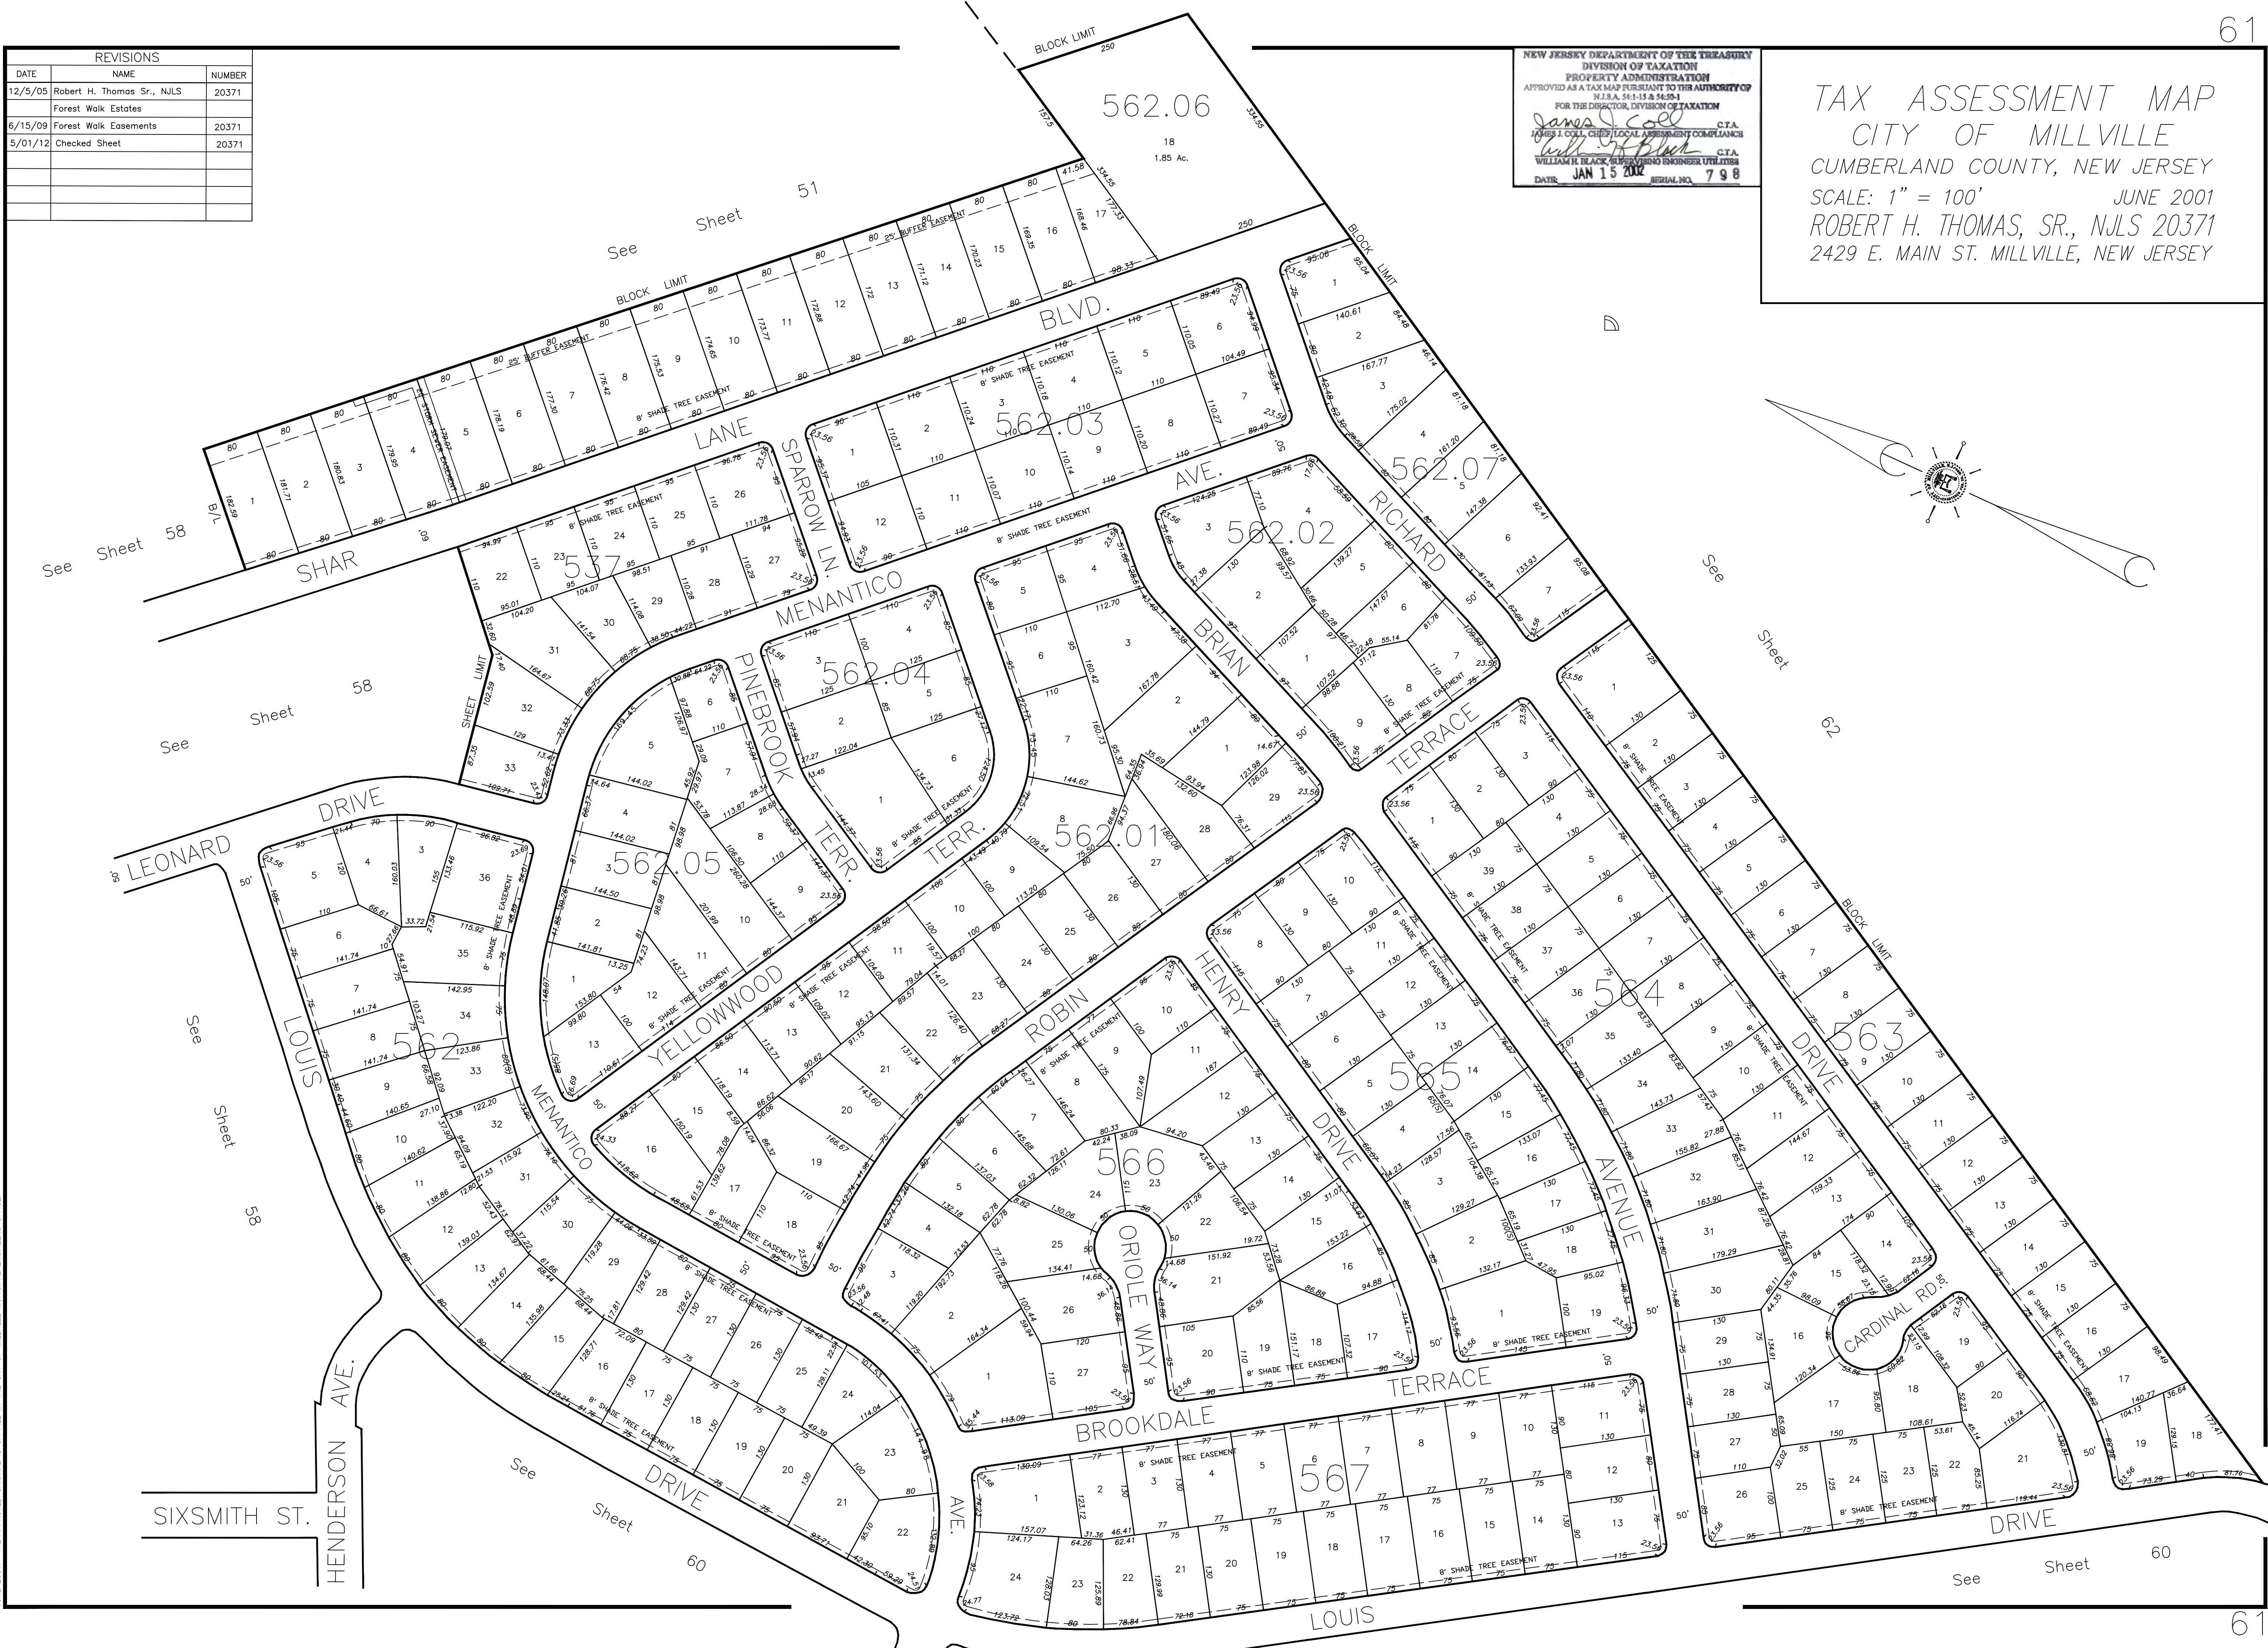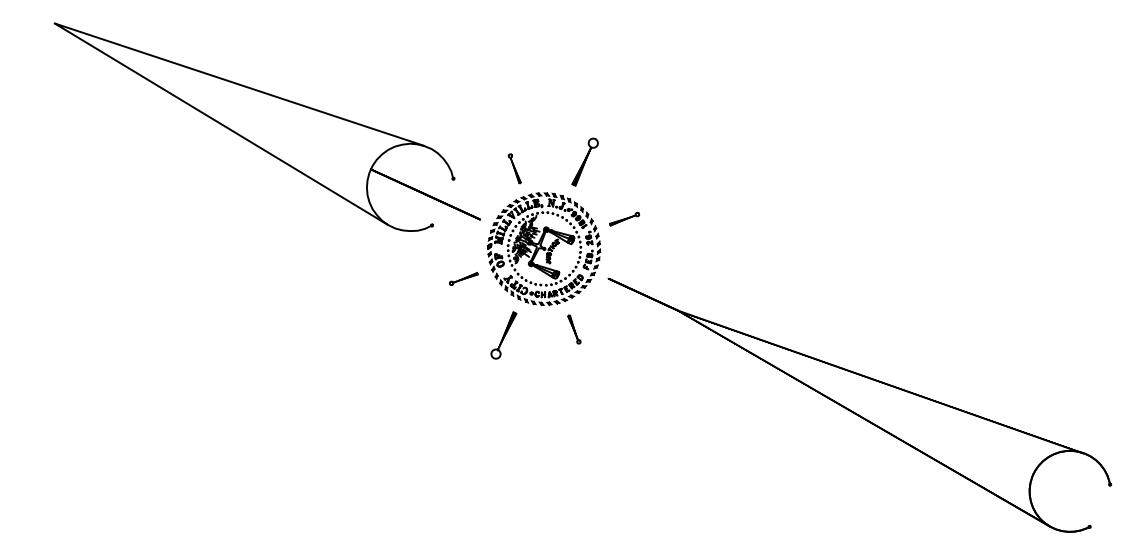

THIS SHEET IS A DIGITIZED COPY OF THE TAX MAP PREPARED BY ROBERT H. THOMAS SR., PLS AND DATED JUNE 2001. THE APPROVED ORIGINAL IS ON FILE IN THE CITY OF MILLVILLE MUNICIPAL ENGINEERS OFFICE.

| REVISIONS |                                    |        |
|-----------|------------------------------------|--------|
| DATE      | NAME                               | NUMBER |
| 11/19/04  | Robert H. Thomas Sr., NJLS         | 20371  |
| 10/3/05   | Robert H. Thomas Sr., NJLS         | 20371  |
| 5/01/12   | Checked Sheet                      | 20371  |
| 3/9/16    | Block 574, Lot 4 Removed Exemption | 20371  |
| 9/9/20    | Vacated Portion of Orange Street   | 20371  |
|           |                                    |        |
|           |                                    |        |
|           |                                    |        |

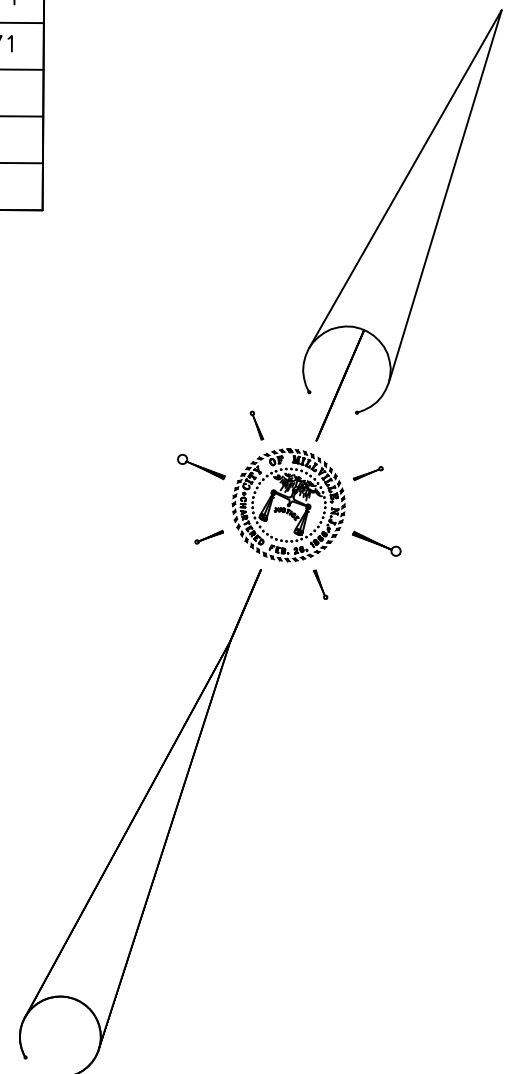

TAX ASSESSMENT MAP  
CITY OF MILLVILLE  
CUMBERLAND COUNTY, NEW JERSEY  
SCALE: 1" = 200' JUNE 2001  
ROBERT H. THOMAS, SR., NJLS 20371  
2429 E. MAIN ST. MILLVILLE, NEW JERSEY


NEW JERSEY DEPARTMENT OF THE TREASURY  
DIVISION OF TAXATION  
PROPERTY ADMINISTRATION  
APPROVED AS A TAX MAP PURSUANT TO THE AUTHORITY OF  
NJ S.A. 54:1-15 & 54:50-1  
FOR THE DIRECTOR, DIVISION OF TAXATION  
*James J. Call* C.T.A.  
JAMES J. CALL, CHIEF, LOCAL ASSESSMENT COMPLIANCE  
*William H. Black* C.T.A.  
WILLIAM H. BLACK, SUPERVISING ENGINEER UTILITIES  
DATE: JAN 15 2001 SERIAL NO. 798

THIS SHEET IS A DIGITIZED COPY OF THE TAX MAP PREPARED BY ROBERT H. THOMAS SR., PLS AND DATED JUNE 2001. THE APPROVED ORIGINAL IS ON FILE IN THE CITY OF MILLVILLE MUNICIPAL ENGINEERS OFFICE.



TAX ASSESSMENT MAP  
CITY OF MILLVILLE  
CUMBERLAND COUNTY, NEW JERSEY  
SCALE: 1" = 400'  
JUNE 2001  
ROBERT H. THOMAS, SR., N.J.S. 20371  
2429 E. MAIN ST. MILLVILLE, NEW JERSEY

NEW JERSEY DEPARTMENT OF THE TREASURY  
DIVISION OF TAXATION  
PROPERTY ADMINISTRATION  
APPROVED AS A TAX MAP PURSUANT TO THE AUTHORITY OF  
N.J.S.A. 54:1-15 & 54:30-1  
FOR THE DIRECTOR, DIVISION OF TAXATION  
*James I. Coll* C.T.A.  
JAMES I. COLL, CHIEF, LOCAL ASSESSMENT COMPLIANCE  
*William H. Black* C.T.A.  
WILLIAM H. BLACK, SUPERVISING ENGINEER UTILITIES  
DATE: JAN 15 2002 SERIAL NO. 798

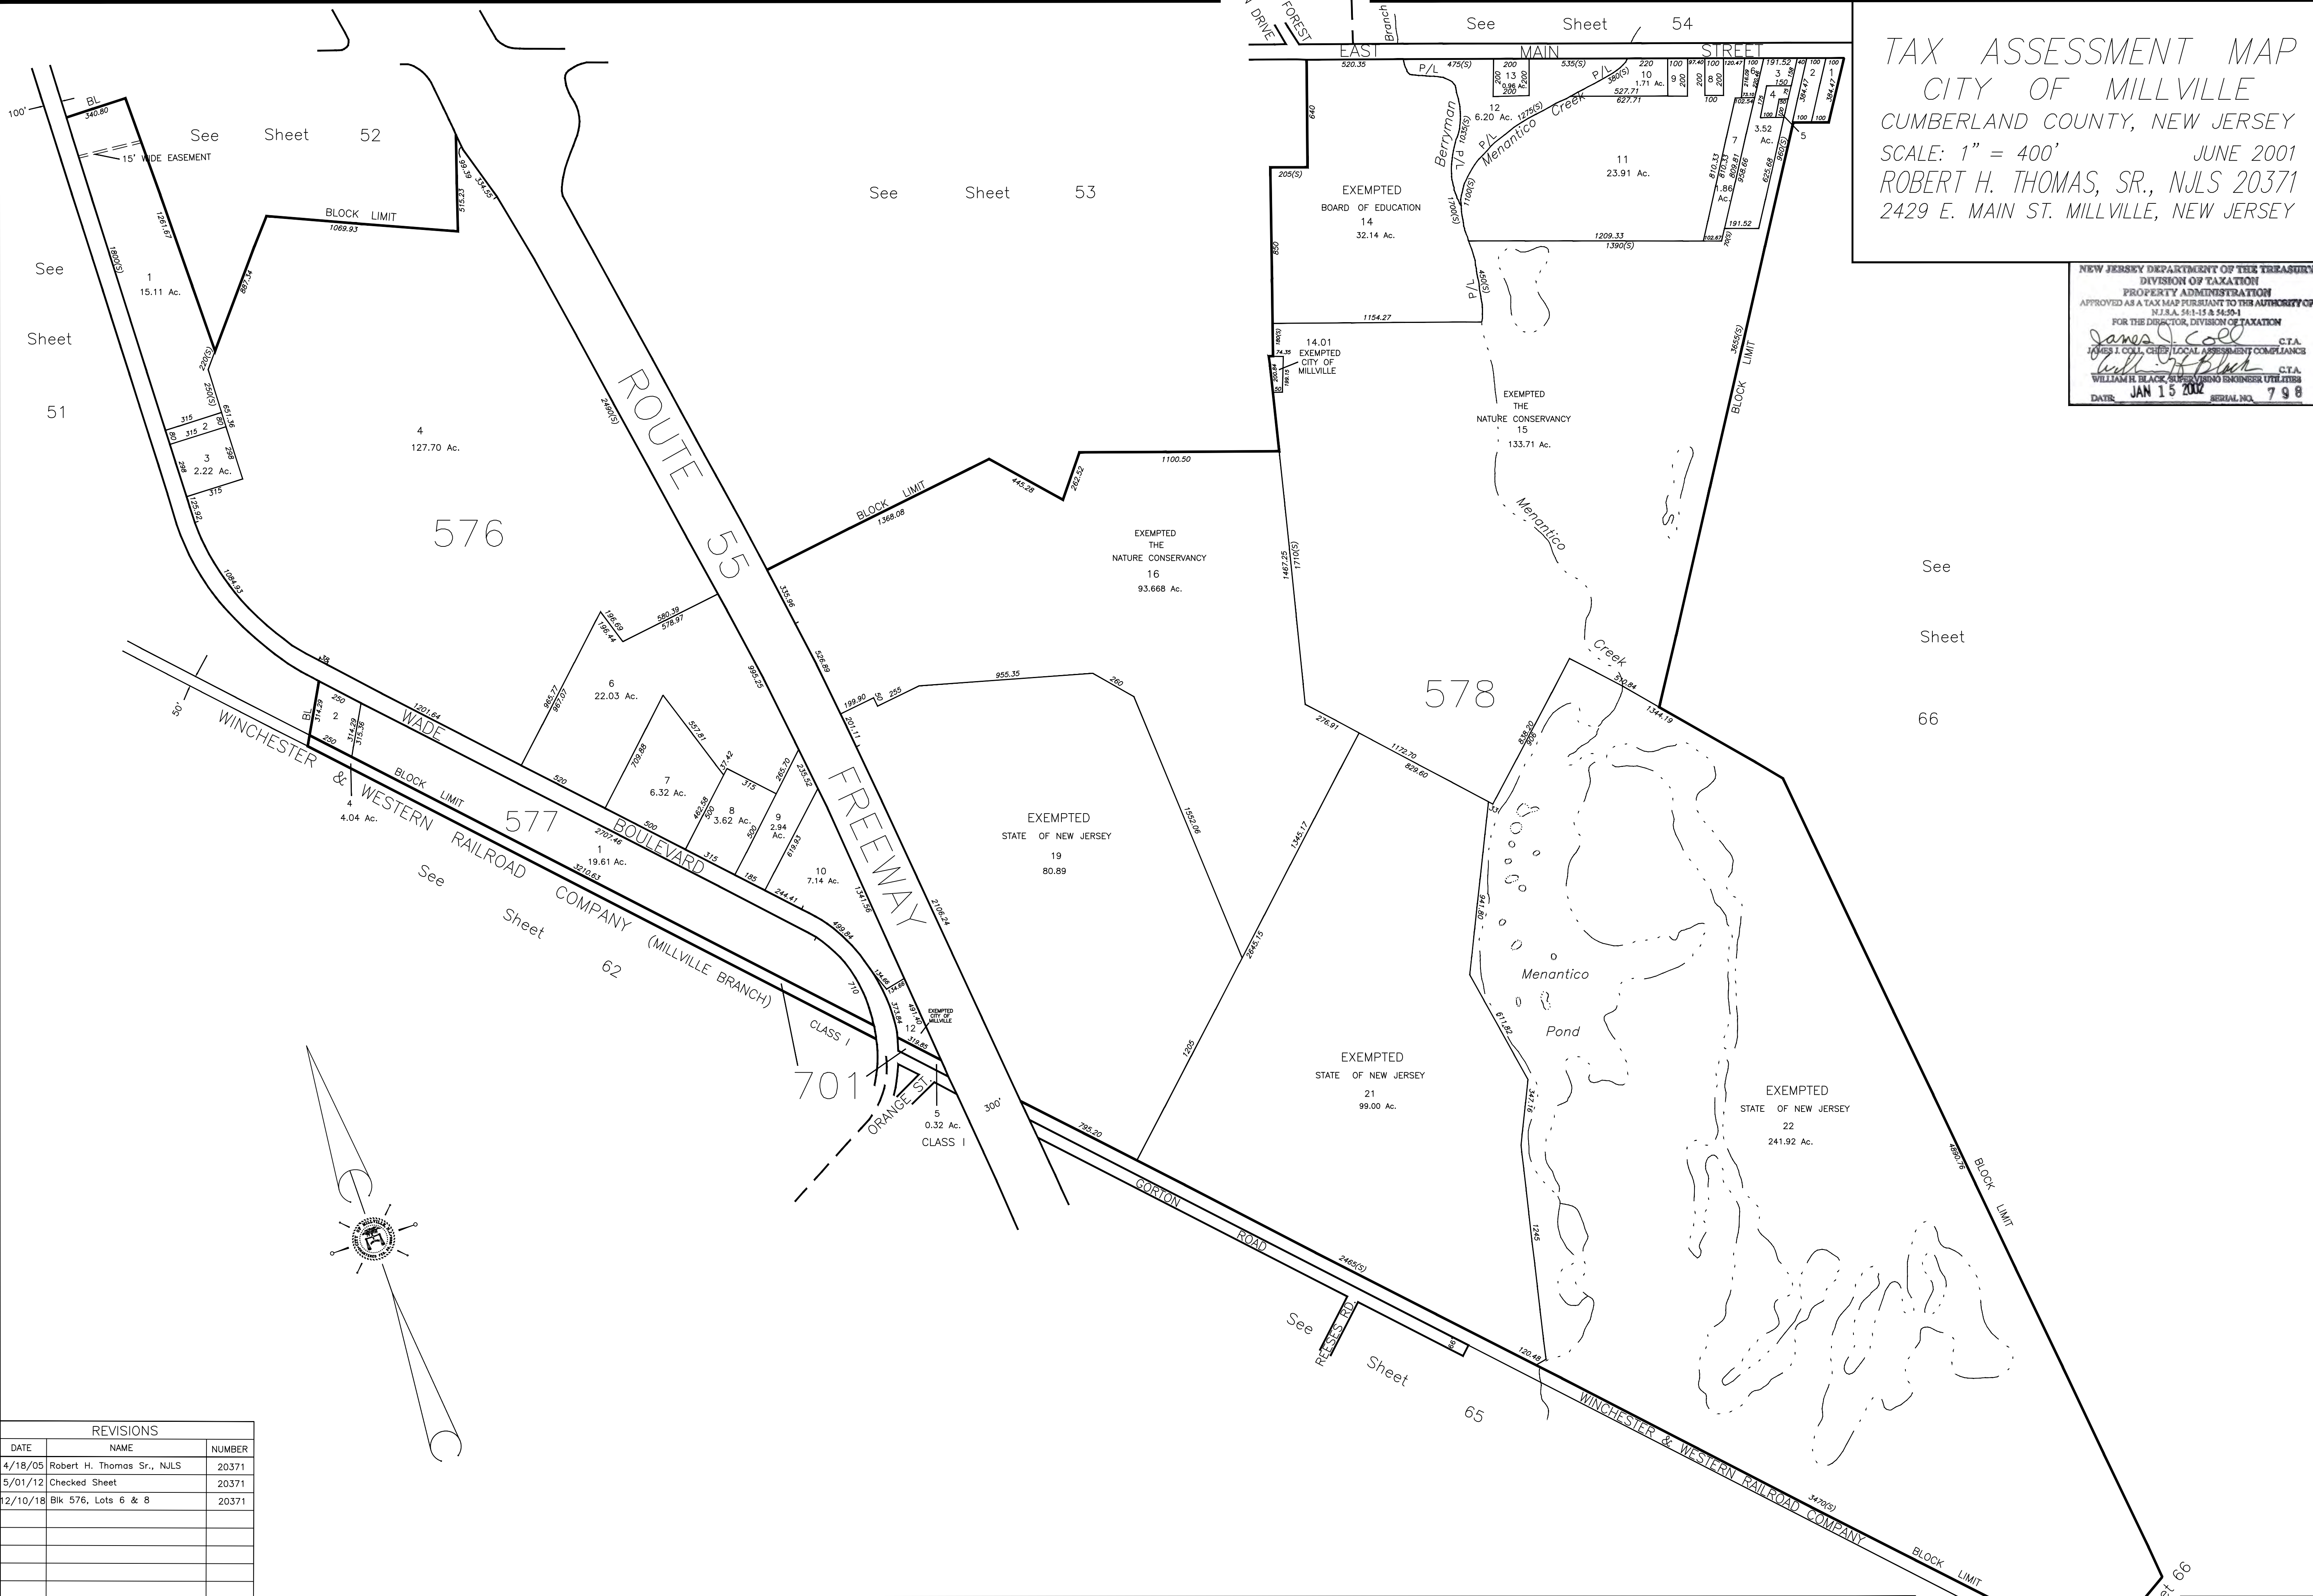


| REVISIONS |                              |        |  |
|-----------|------------------------------|--------|--|
| DATE      | NAME                         | NUMBER |  |
| 4/18/05   | Robert H. Thomas Sr., N.J.S. | 20371  |  |
| 5/01/12   | Checked Sheet                | 20371  |  |
| 12/10/18  | Blk 576, Lots 6 & 8          | 20371  |  |
|           |                              |        |  |
|           |                              |        |  |
THIS SHEET IS A DIGITIZED COPY OF THE TAX MAP PREPARED BY ROBERT H. THOMAS SR., N.J.S. AND DATED JUNE 2001. THE APPROVED ORIGINAL IS ON FILE IN THE CITY OF MILLVILLE MUNICIPAL ENGINEERS' OFFICE.

| REVISIONS |                              |        |
|-----------|------------------------------|--------|
| DATE      | NAME                         | NUMBER |
| 1/30/04   | Robert H. Thomas Sr., NJLS   | 20371  |
| 1/25/08   | Blk. 579 Lots 2, 2.01 & 5.01 | 20371  |
| 10/6/08   | Blk. 579 Lots 26, 37         | 20371  |
| 11/18/09  | Blk. 579 Lots 26, 27 & 37    | 20371  |
| 5/01/12   | Checked Sheet                | 20371  |
| 7/10/13   | Blk. 579 Lots 26,27 & 37     | 20371  |
| 4/11/18   | Blk. 579 Lots 29 & 30        | 20371  |

NEW JERSEY DEPARTMENT OF THE TREASURY  
DIVISION OF TAXATION  
PROPERTY ADMINISTRATION  
APPROVED AS A TAX MAP PURSUANT TO THE AUTHORITY OF  
N.J.S.A. 54:1-15 & 54:9-1  
FOR THE DIRECTOR, DIVISION OF TAXATION  
*James J. Carr* C.T.A.  
JAMES J. CARR, CHIEF, LOCAL ASSESSMENT COMPLIANCE  
*William H. Black* C.T.A.  
WILLIAM H. BLACK, SUPERVISING ENGINEER UTILITIES  
DATE: JAN 15 2002 SERIAL NO. 798

TAX ASSESSMENT MAP  
CITY OF MILLVILLE  
CUMBERLAND COUNTY, NEW JERSEY  
SCALE: 1" = 400' JUNE 2001  
ROBERT H. THOMAS, SR., NJLS 20371  
2429 E. MAIN ST. MILLVILLE, NEW JERSEY

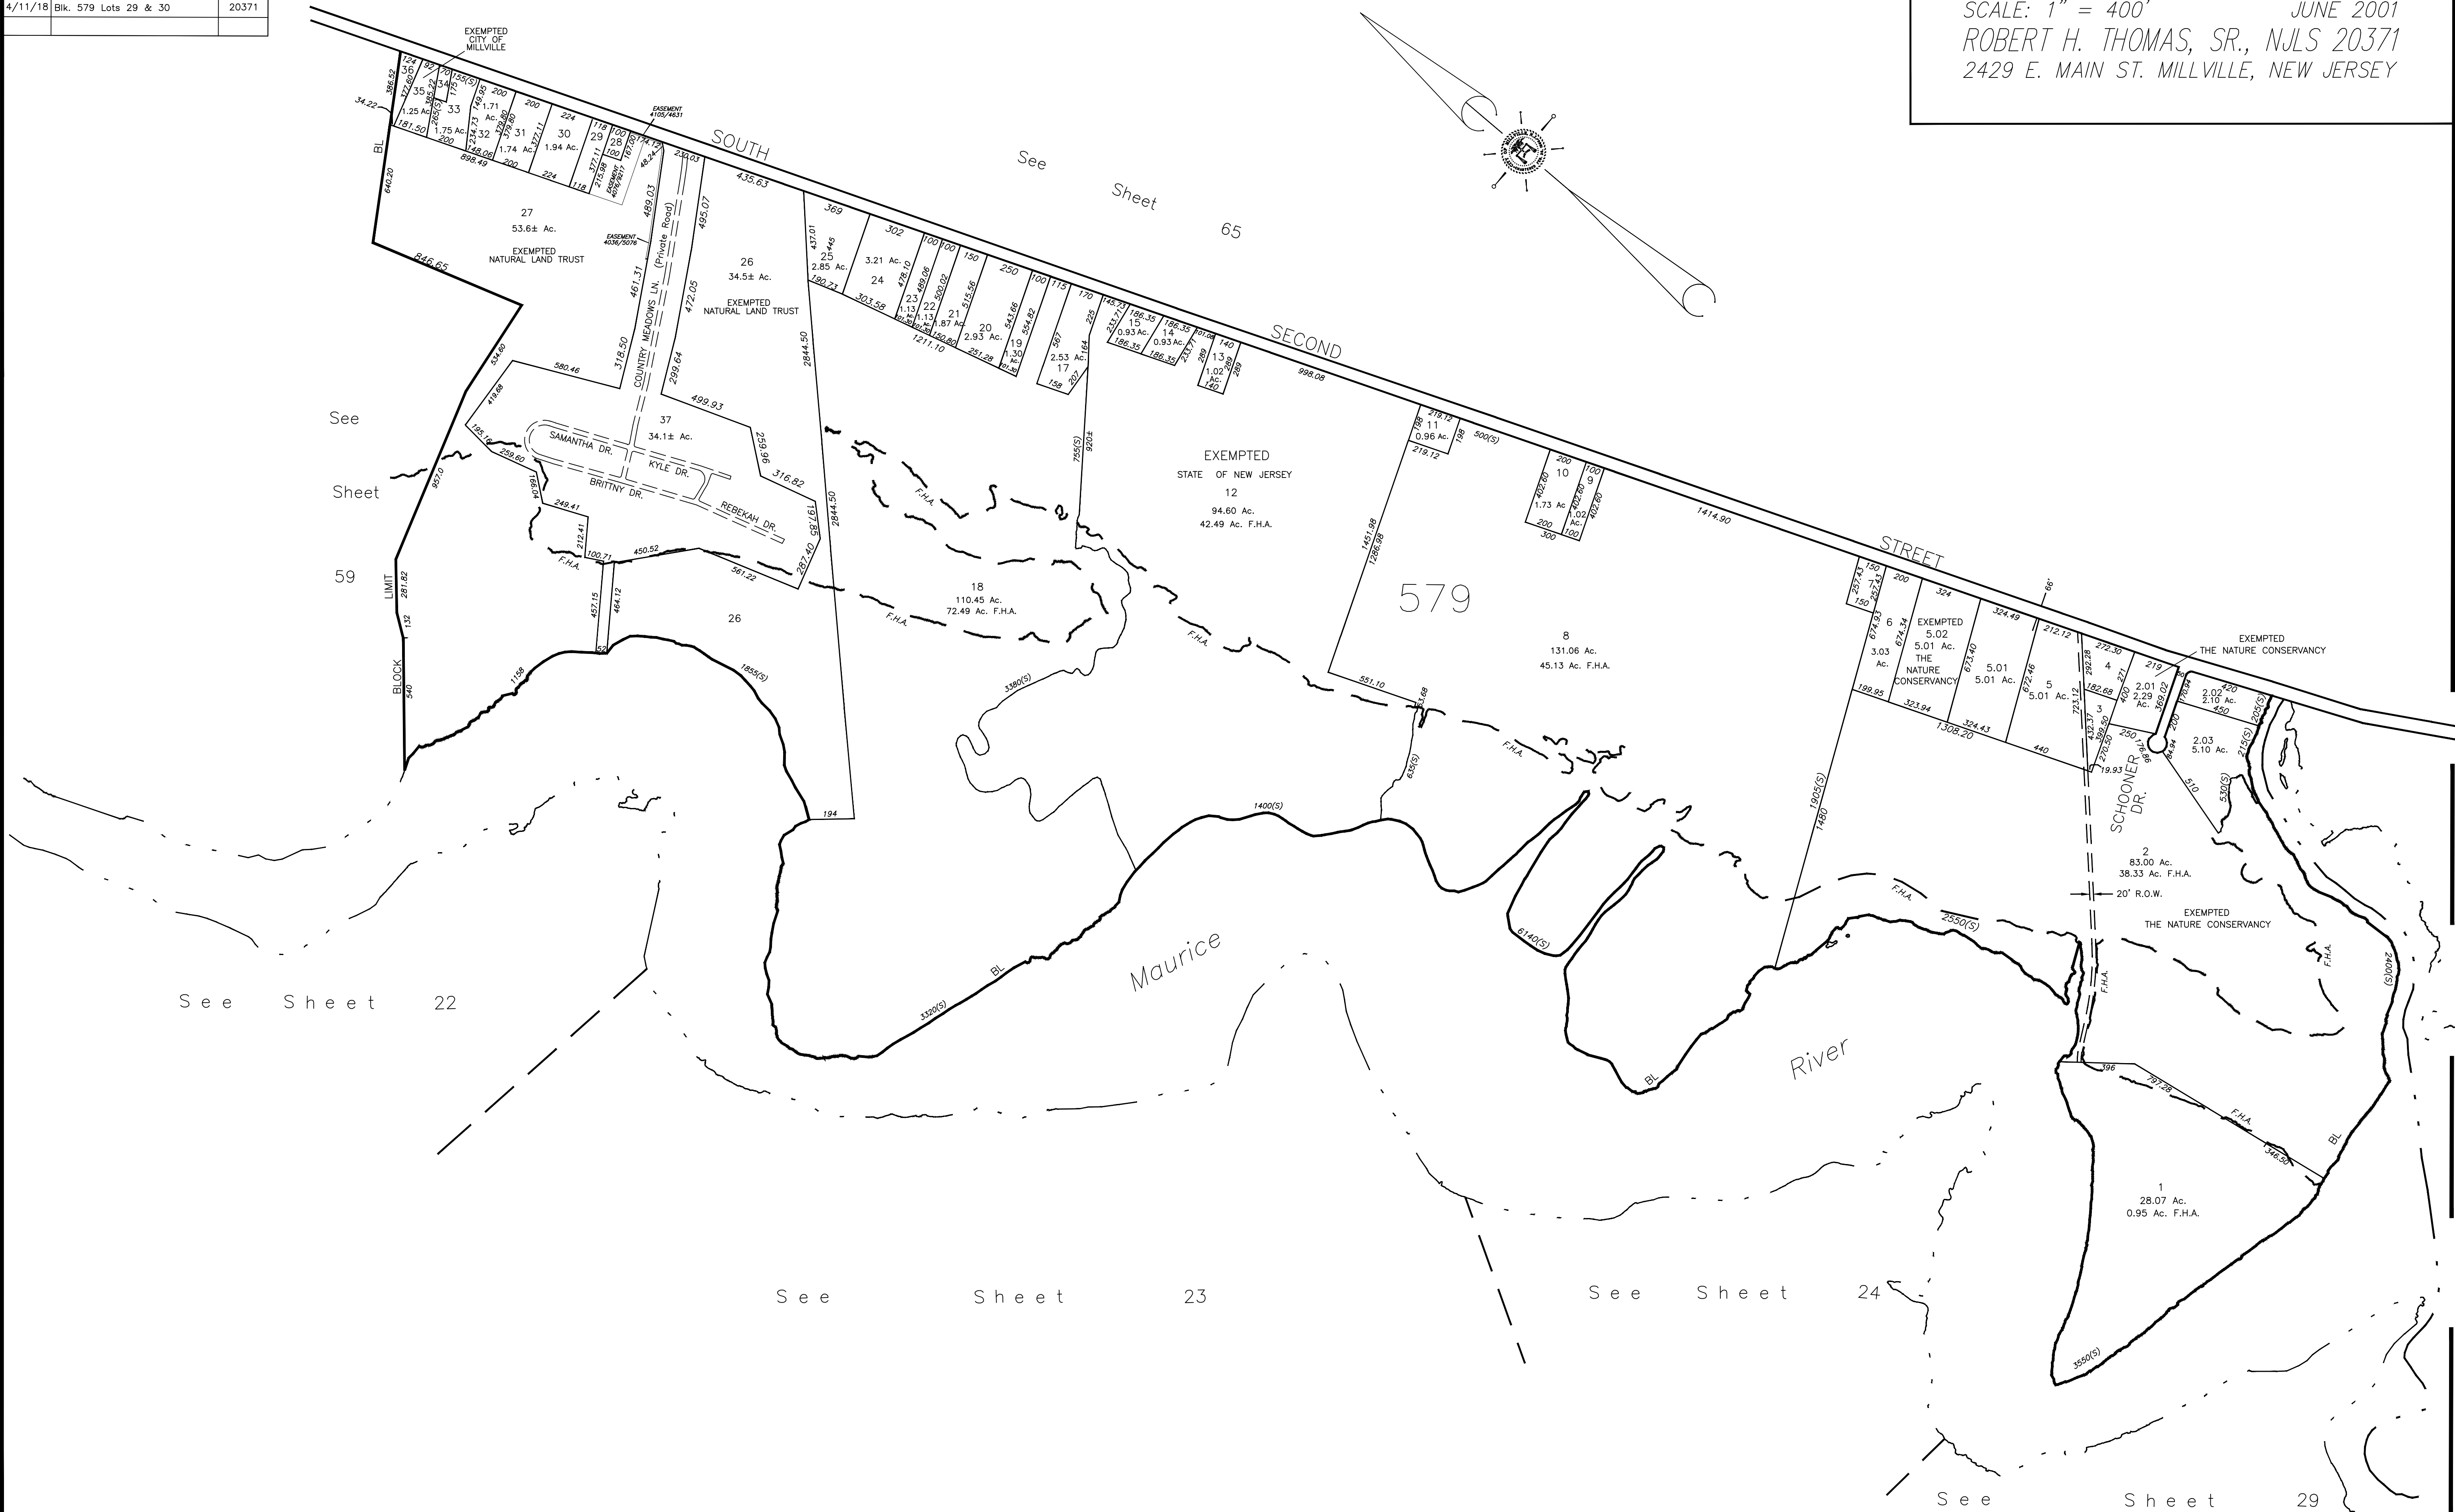


THIS SHEET IS A DIGITIZED COPY OF THE TAX MAP PREPARED BY ROBERT H. THOMAS SR., NJLS AND DATED JUNE 2001. THE APPROVED ORIGINAL IS ON FILE IN THE CITY OF MILLVILLE MUNICIPAL ENGINEERS OFFICE.

TAX ASSESSMENT MAP  
CITY OF MILLVILLE  
CUMBERLAND COUNTY, NEW JERSEY  
SCALE: 1" = 400' JUNE 2001  
ROBERT H. THOMAS, SR., NJLS 20371  
2429 E. MAIN ST. MILLVILLE, NEW JERSEY

NEW JERSEY DEPARTMENT OF THE TREASURY  
DIVISION OF TAXATION  
PROPERTY ADMINISTRATION  
APPROVED AS A TAX MAP PURSUANT TO THE AUTHORITY OF  
N.J.S.A. 54:1-15 & 54:50-1  
FOR THE DIRECTOR, DIVISION OF TAXATION  
*James J. Call* C.T.A.  
JAMES J. CALL, CHIEF, LOCAL ASSESSMENT COMPLIANCE  
*William R. Black* C.T.A.  
WILLIAM R. BLACK, SUPERVISING ENGINEER UTILITIES  
DATE: JAN 15 2002 SERIAL NO. 798

MAURICE RIVER TOWNSHIP  
CUMBERLAND COUNTY N.J.

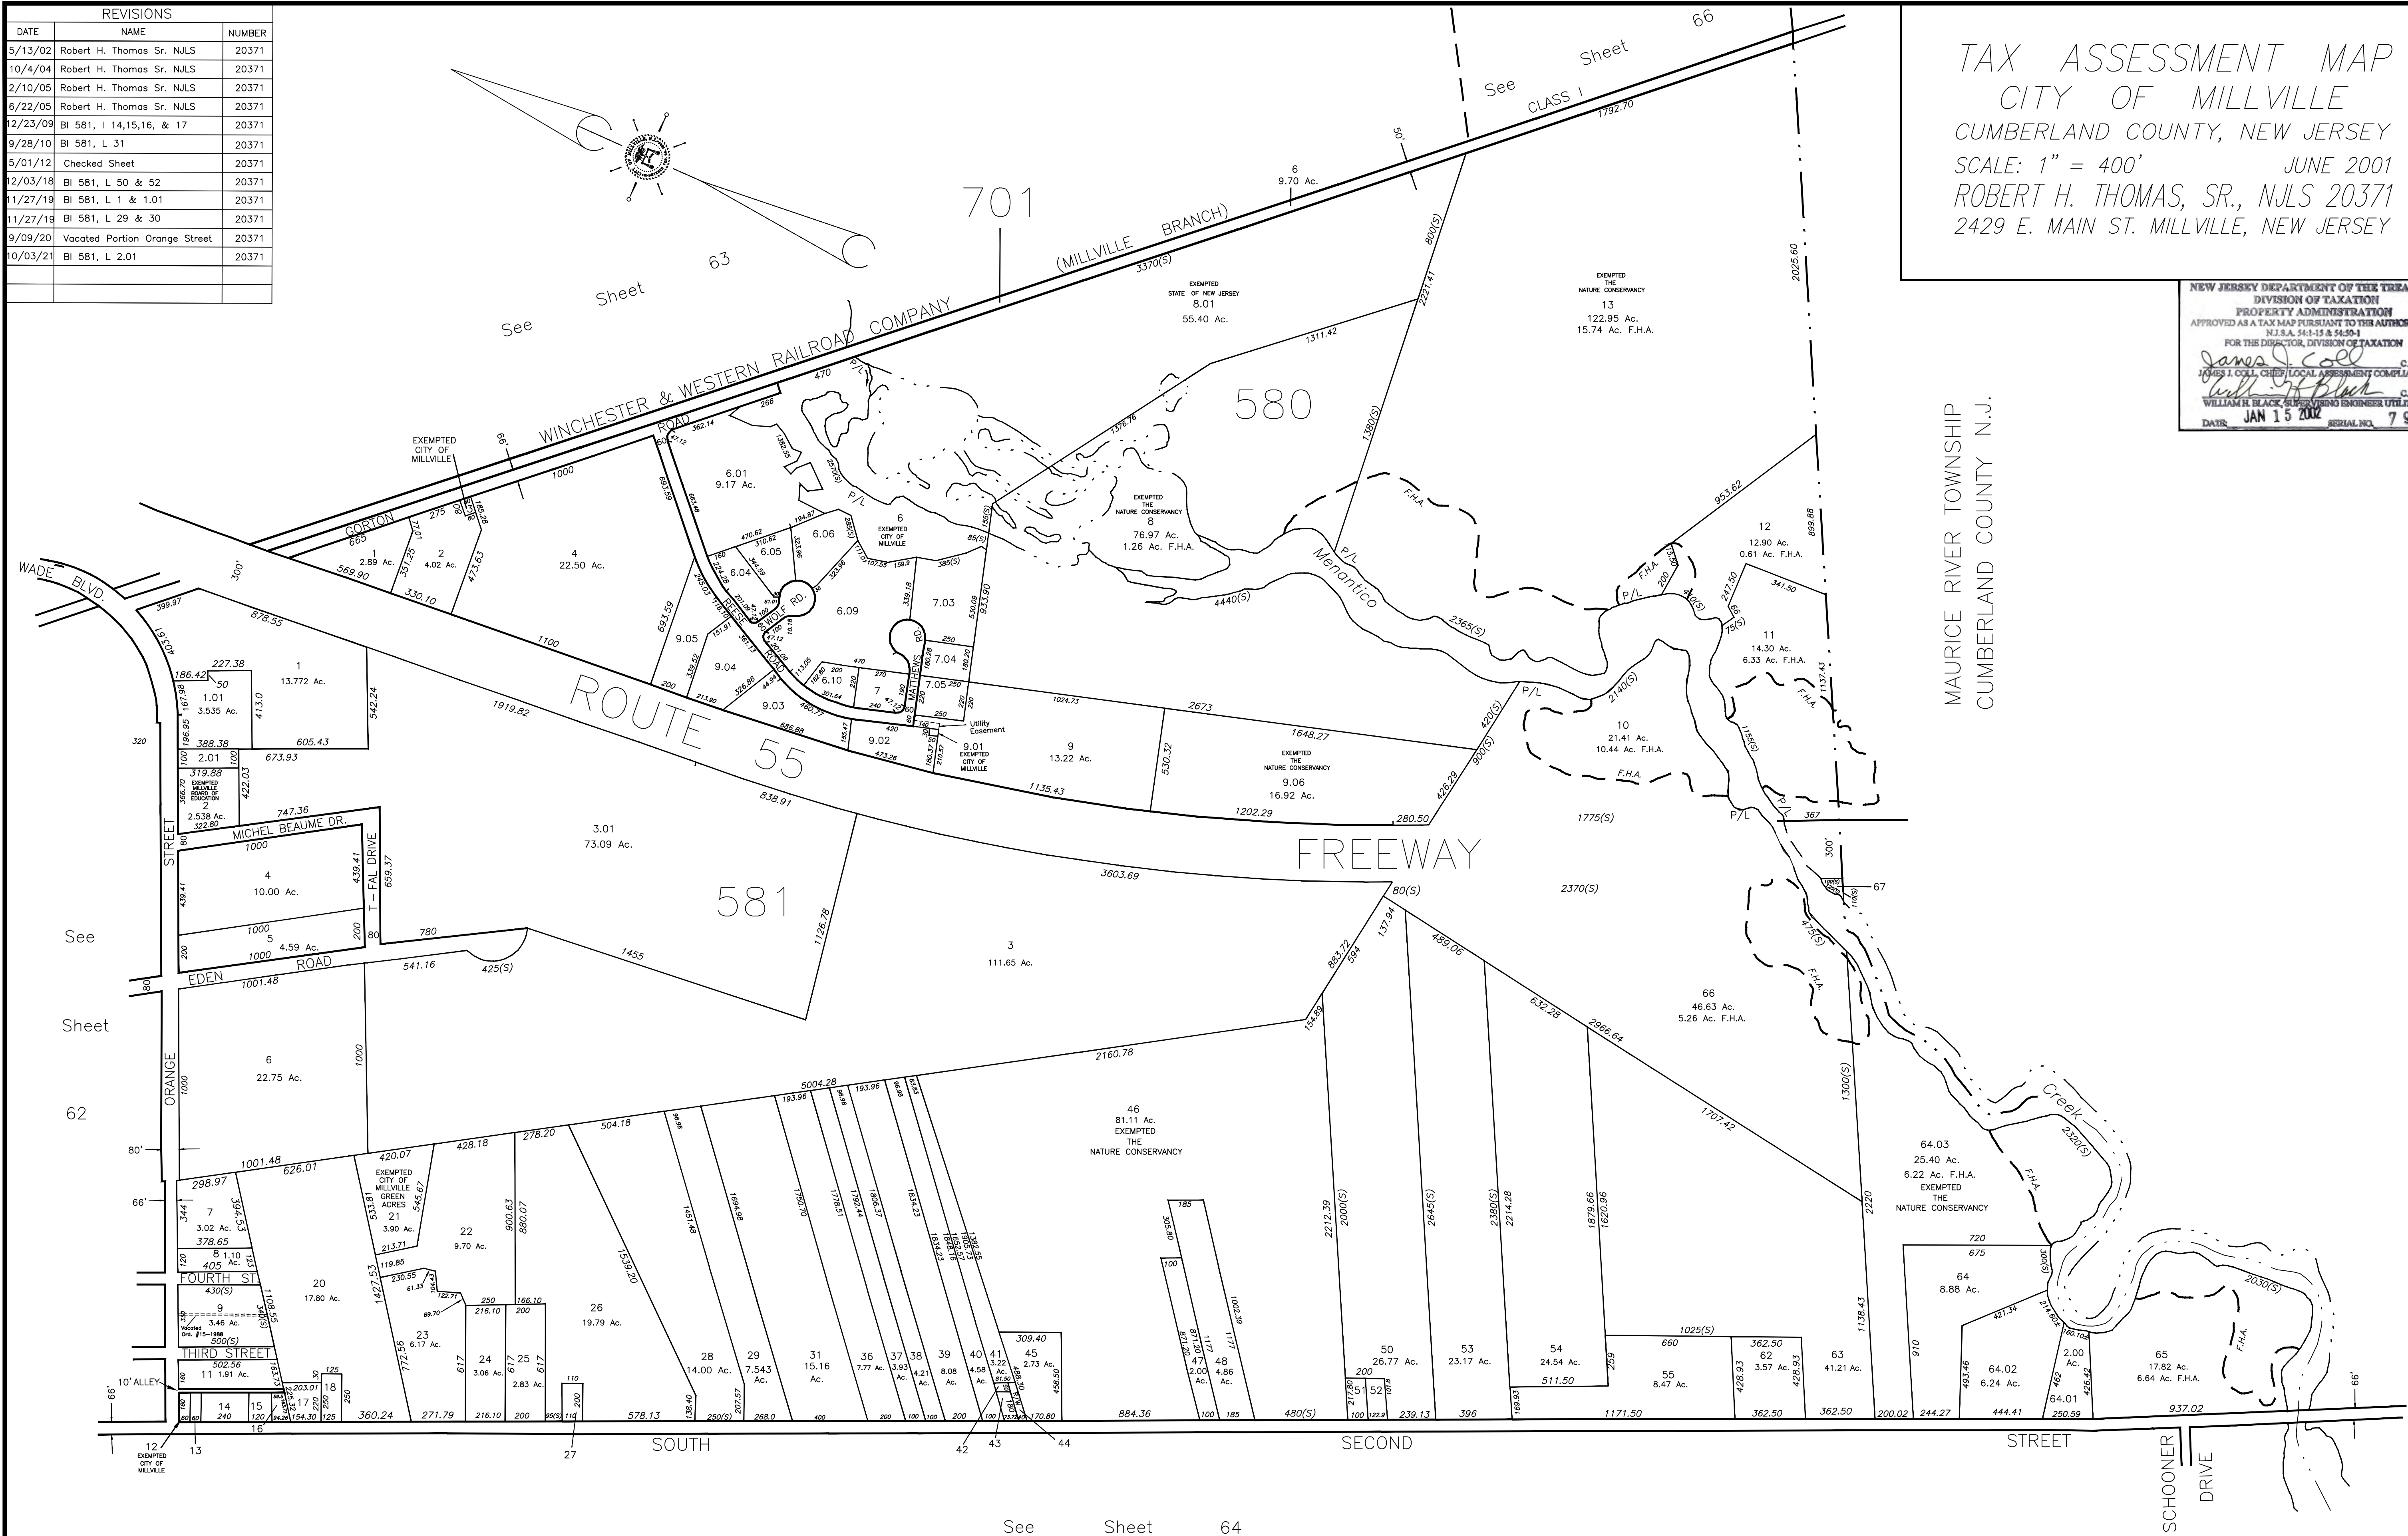

THIS SHEET IS A DIGITIZED COPY OF THE TAX MAP PREPARED BY ROBERT H. THOMAS, SR., PLS. AND DATED JUNE 2001. THE APPROVED ORIGINAL IS ON FILE IN THE CITY OF MILLVILLE MUNICIPAL ENGINEERS OFFICE.


**TAX ASSESSMENT MAP**

**CITY OF MILLVILLE**

**CUMBERLAND COUNTY  
NEW JERSEY**

ROBERT H. THOMAS, SR.  
PROFESSIONAL LAND SURVEYOR  
CURRENT AS OF 05/06/2026

| REVISIONS |                                         |        |
|-----------|-----------------------------------------|--------|
| DATE      | NAME                                    | NUMBER |
| 3/1/11    | Added Union Crossing Blvd & Bluebird Ln | 20371  |
| 5/2/12    | General Update                          | 20371  |
|           |                                         |        |
|           |                                         |        |
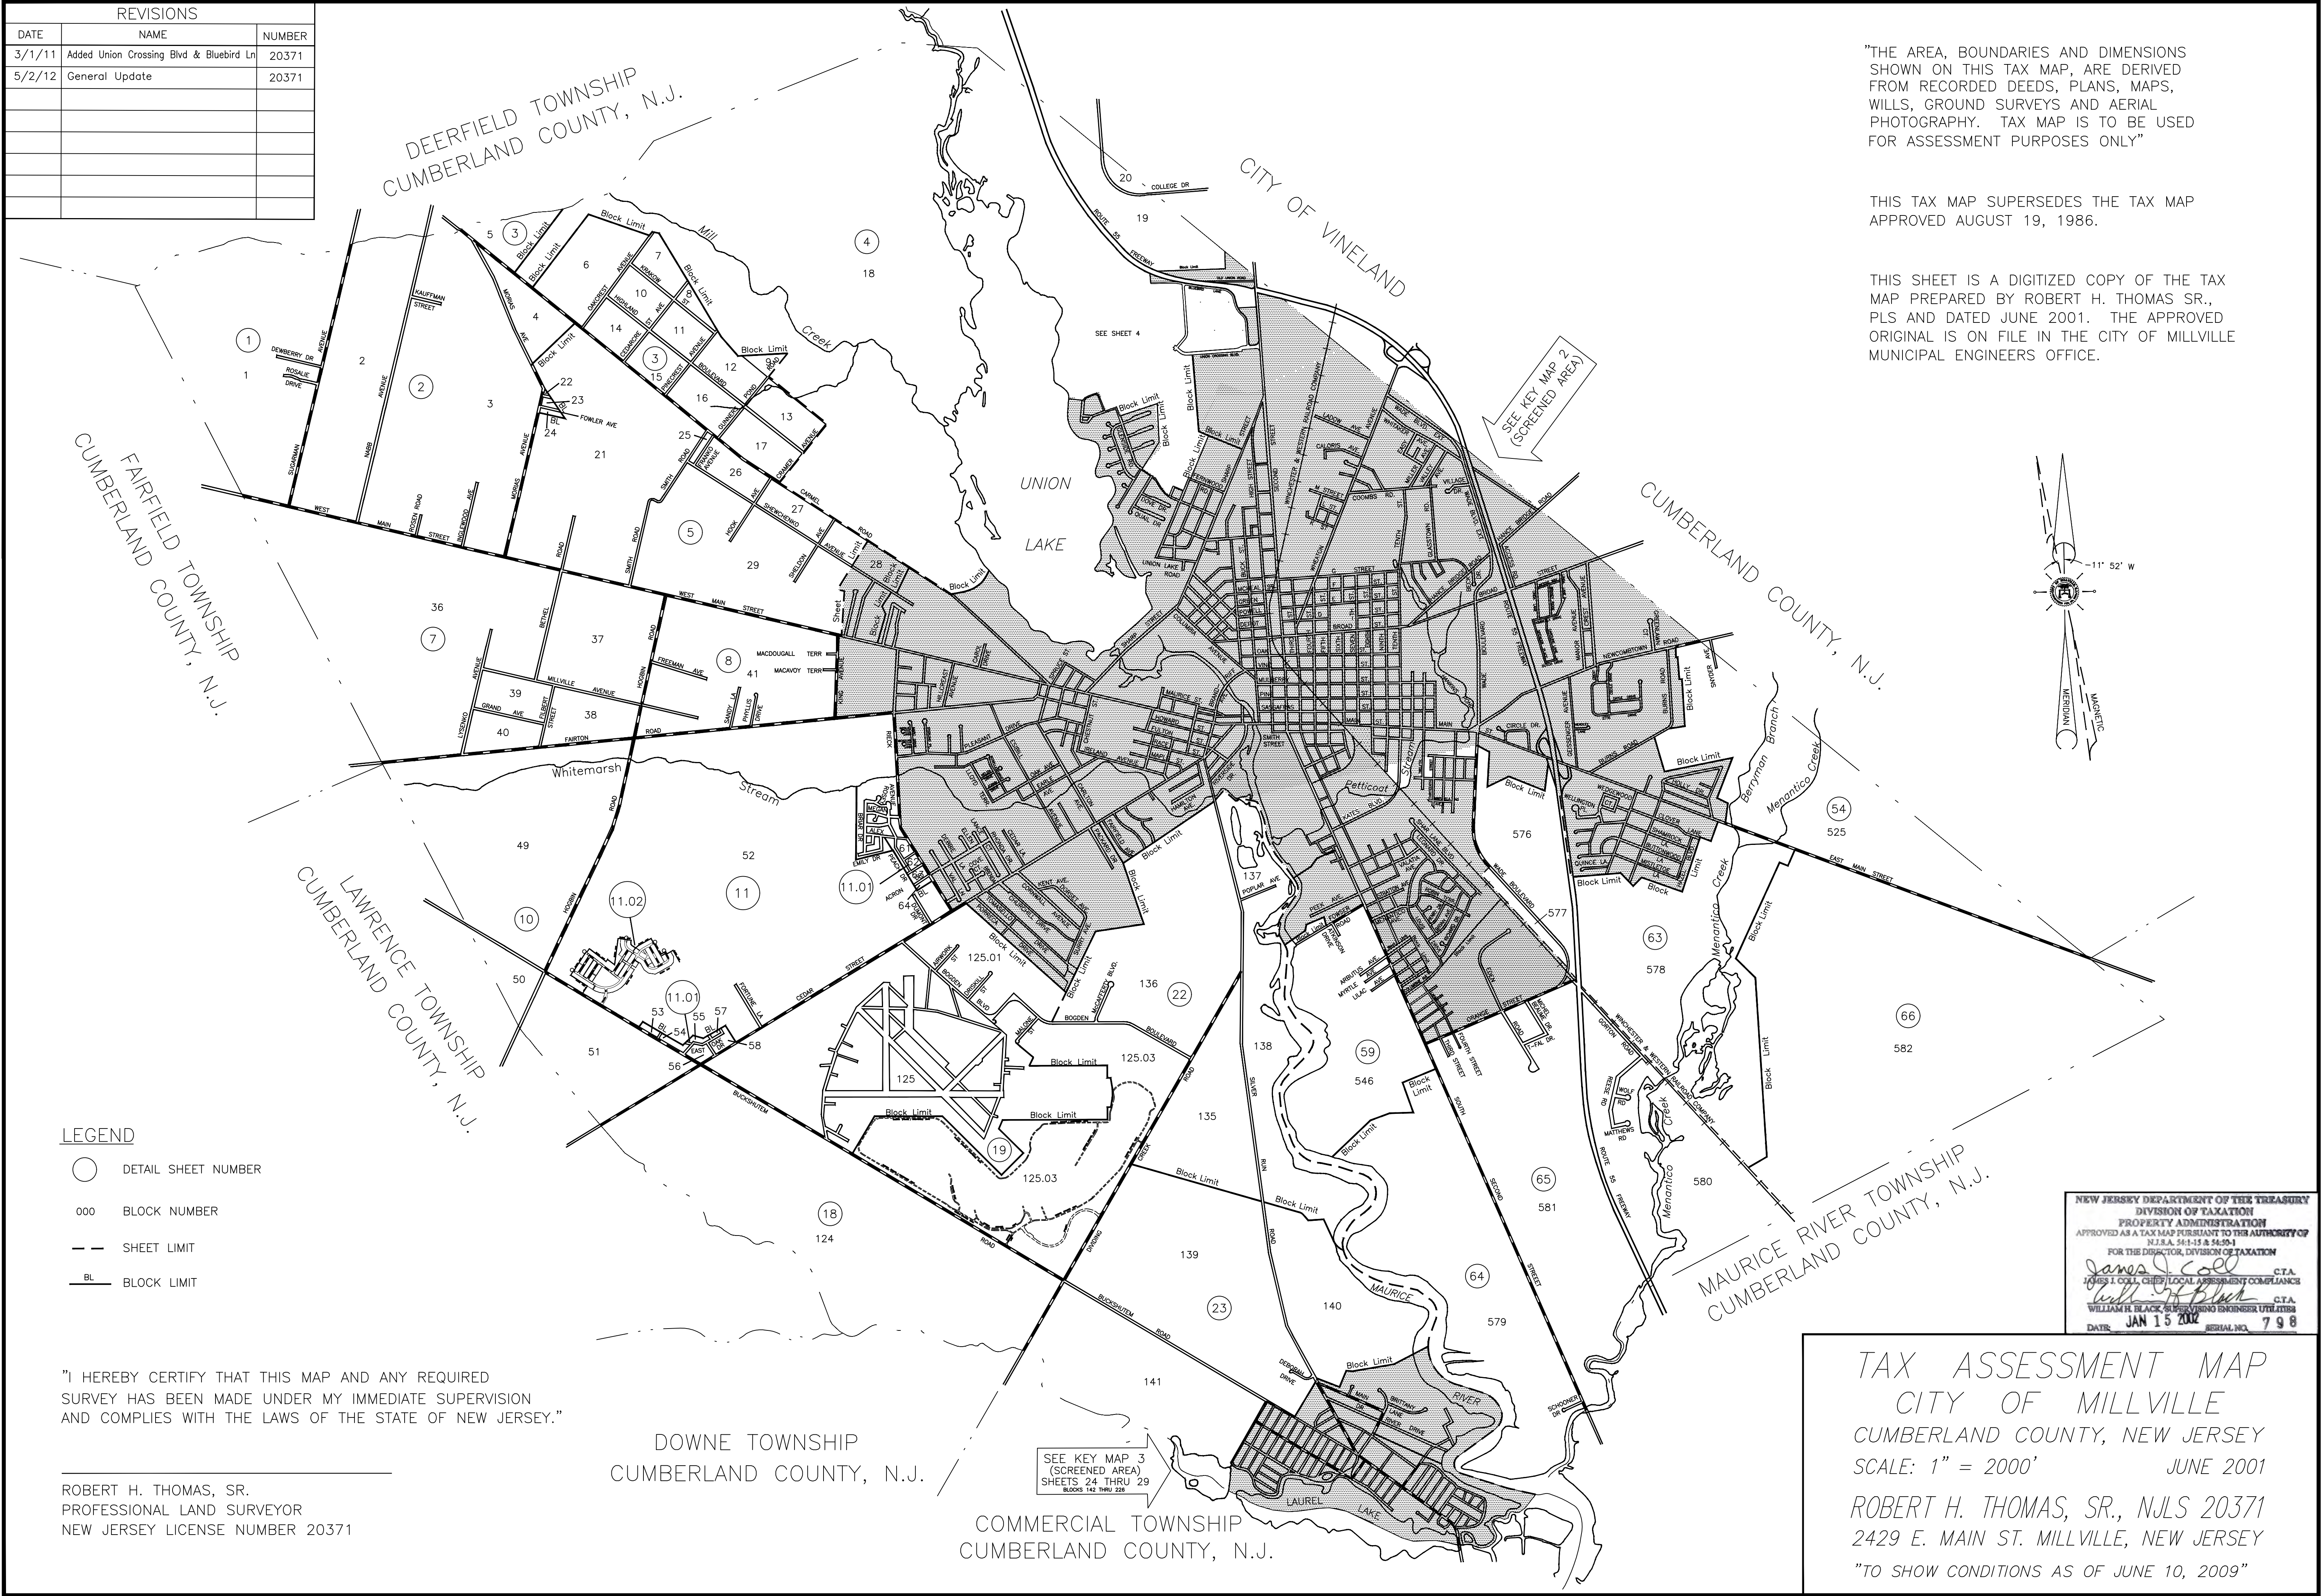

"THE AREA, BOUNDARIES AND DIMENSIONS SHOWN ON THIS TAX MAP, ARE DERIVED FROM RECORDED DEEDS, PLANS, MAPS, WILLS, GROUND SURVEYS AND AERIAL PHOTOGRAPHY. TAX MAP IS TO BE USED FOR ASSESSMENT PURPOSES ONLY"

THIS TAX MAP SUPERSEDES THE TAX MAP APPROVED AUGUST 19, 1986.

THIS SHEET IS A DIGITIZED COPY OF THE TAX MAP PREPARED BY ROBERT H. THOMAS SR., PLS AND DATED JUNE 2001. THE APPROVED ORIGINAL IS ON FILE IN THE CITY OF MILLVILLE MUNICIPAL ENGINEERS OFFICE.

LEGEND

- DETAIL SHEET NUMBER
- 000 BLOCK NUMBER
- SHEET LIMIT
- BL BLOCK LIMIT

"I HEREBY CERTIFY THAT THIS MAP AND ANY REQUIRED SURVEY HAS BEEN MADE UNDER MY IMMEDIATE SUPERVISION AND COMPLIES WITH THE LAWS OF THE STATE OF NEW JERSEY."

ROBERT H. THOMAS, SR.  
PROFESSIONAL LAND SURVEYOR  
NEW JERSEY LICENSE NUMBER 20371

DOWNE TOWNSHIP  
CUMBERLAND COUNTY, N.J.

COMMERCIAL TOWNSHIP  
CUMBERLAND COUNTY, N.J.

SEE KEY MAP 3  
(SCREENED AREA)  
SHEETS 24 THRU 29  
BLOCKS 142 THRU 229

SEE KEY MAP 2  
(SCREENED AREA)

MAURICE RIVER TOWNSHIP  
CUMBERLAND COUNTY, N.J.


NEW JERSEY DEPARTMENT OF THE TREASURY  
DIVISION OF TAXATION  
PROPERTY ADMINISTRATION  
APPROVED AS A TAX MAP PURSUANT TO THE AUTHORITY OF  
N.J.S.A. 54:1-15 & 54:2-1  
FOR THE DIRECTOR, DIVISION OF TAXATION  
*James J. Coll* C.T.A.  
JAMES J. COLL, CHIEF, LOCAL ASSESSMENT COMPLIANCE  
*William H. Black* C.T.A.  
WILLIAM H. BLACK, SUPERVISING ENGINEER UTILITIES  
DATE: JAN 15 2002 SERIAL NO. 798

TAX ASSESSMENT MAP  
CITY OF MILLVILLE  
CUMBERLAND COUNTY, NEW JERSEY  
SCALE: 1" = 2000' JUNE 2001

ROBERT H. THOMAS, SR., NJS 20371  
2429 E. MAIN ST. MILLVILLE, NEW JERSEY  
"TO SHOW CONDITIONS AS OF JUNE 10, 2009"



| REVISIONS |                                                     |        |
|-----------|-----------------------------------------------------|--------|
| DATE      | NAME                                                | NUMBER |
| 06/06/07  | NEWCOMBTOWN CROSSING<br>TOMASELLO DR, MANOR ESTATES | 20371  |
|           |                                                     |        |
|           |                                                     |        |
THIS SHEET IS A DIGITIZED COPY OF THE TAX  
MAP PREPARED BY ROBERT H. THOMAS SR.,  
PLS AND DATED JUNE 2001. THE APPROVED  
ORIGINAL IS ON FILE IN THE CITY OF MILLVILLE  
MUNICIPAL ENGINEERS OFFICE.

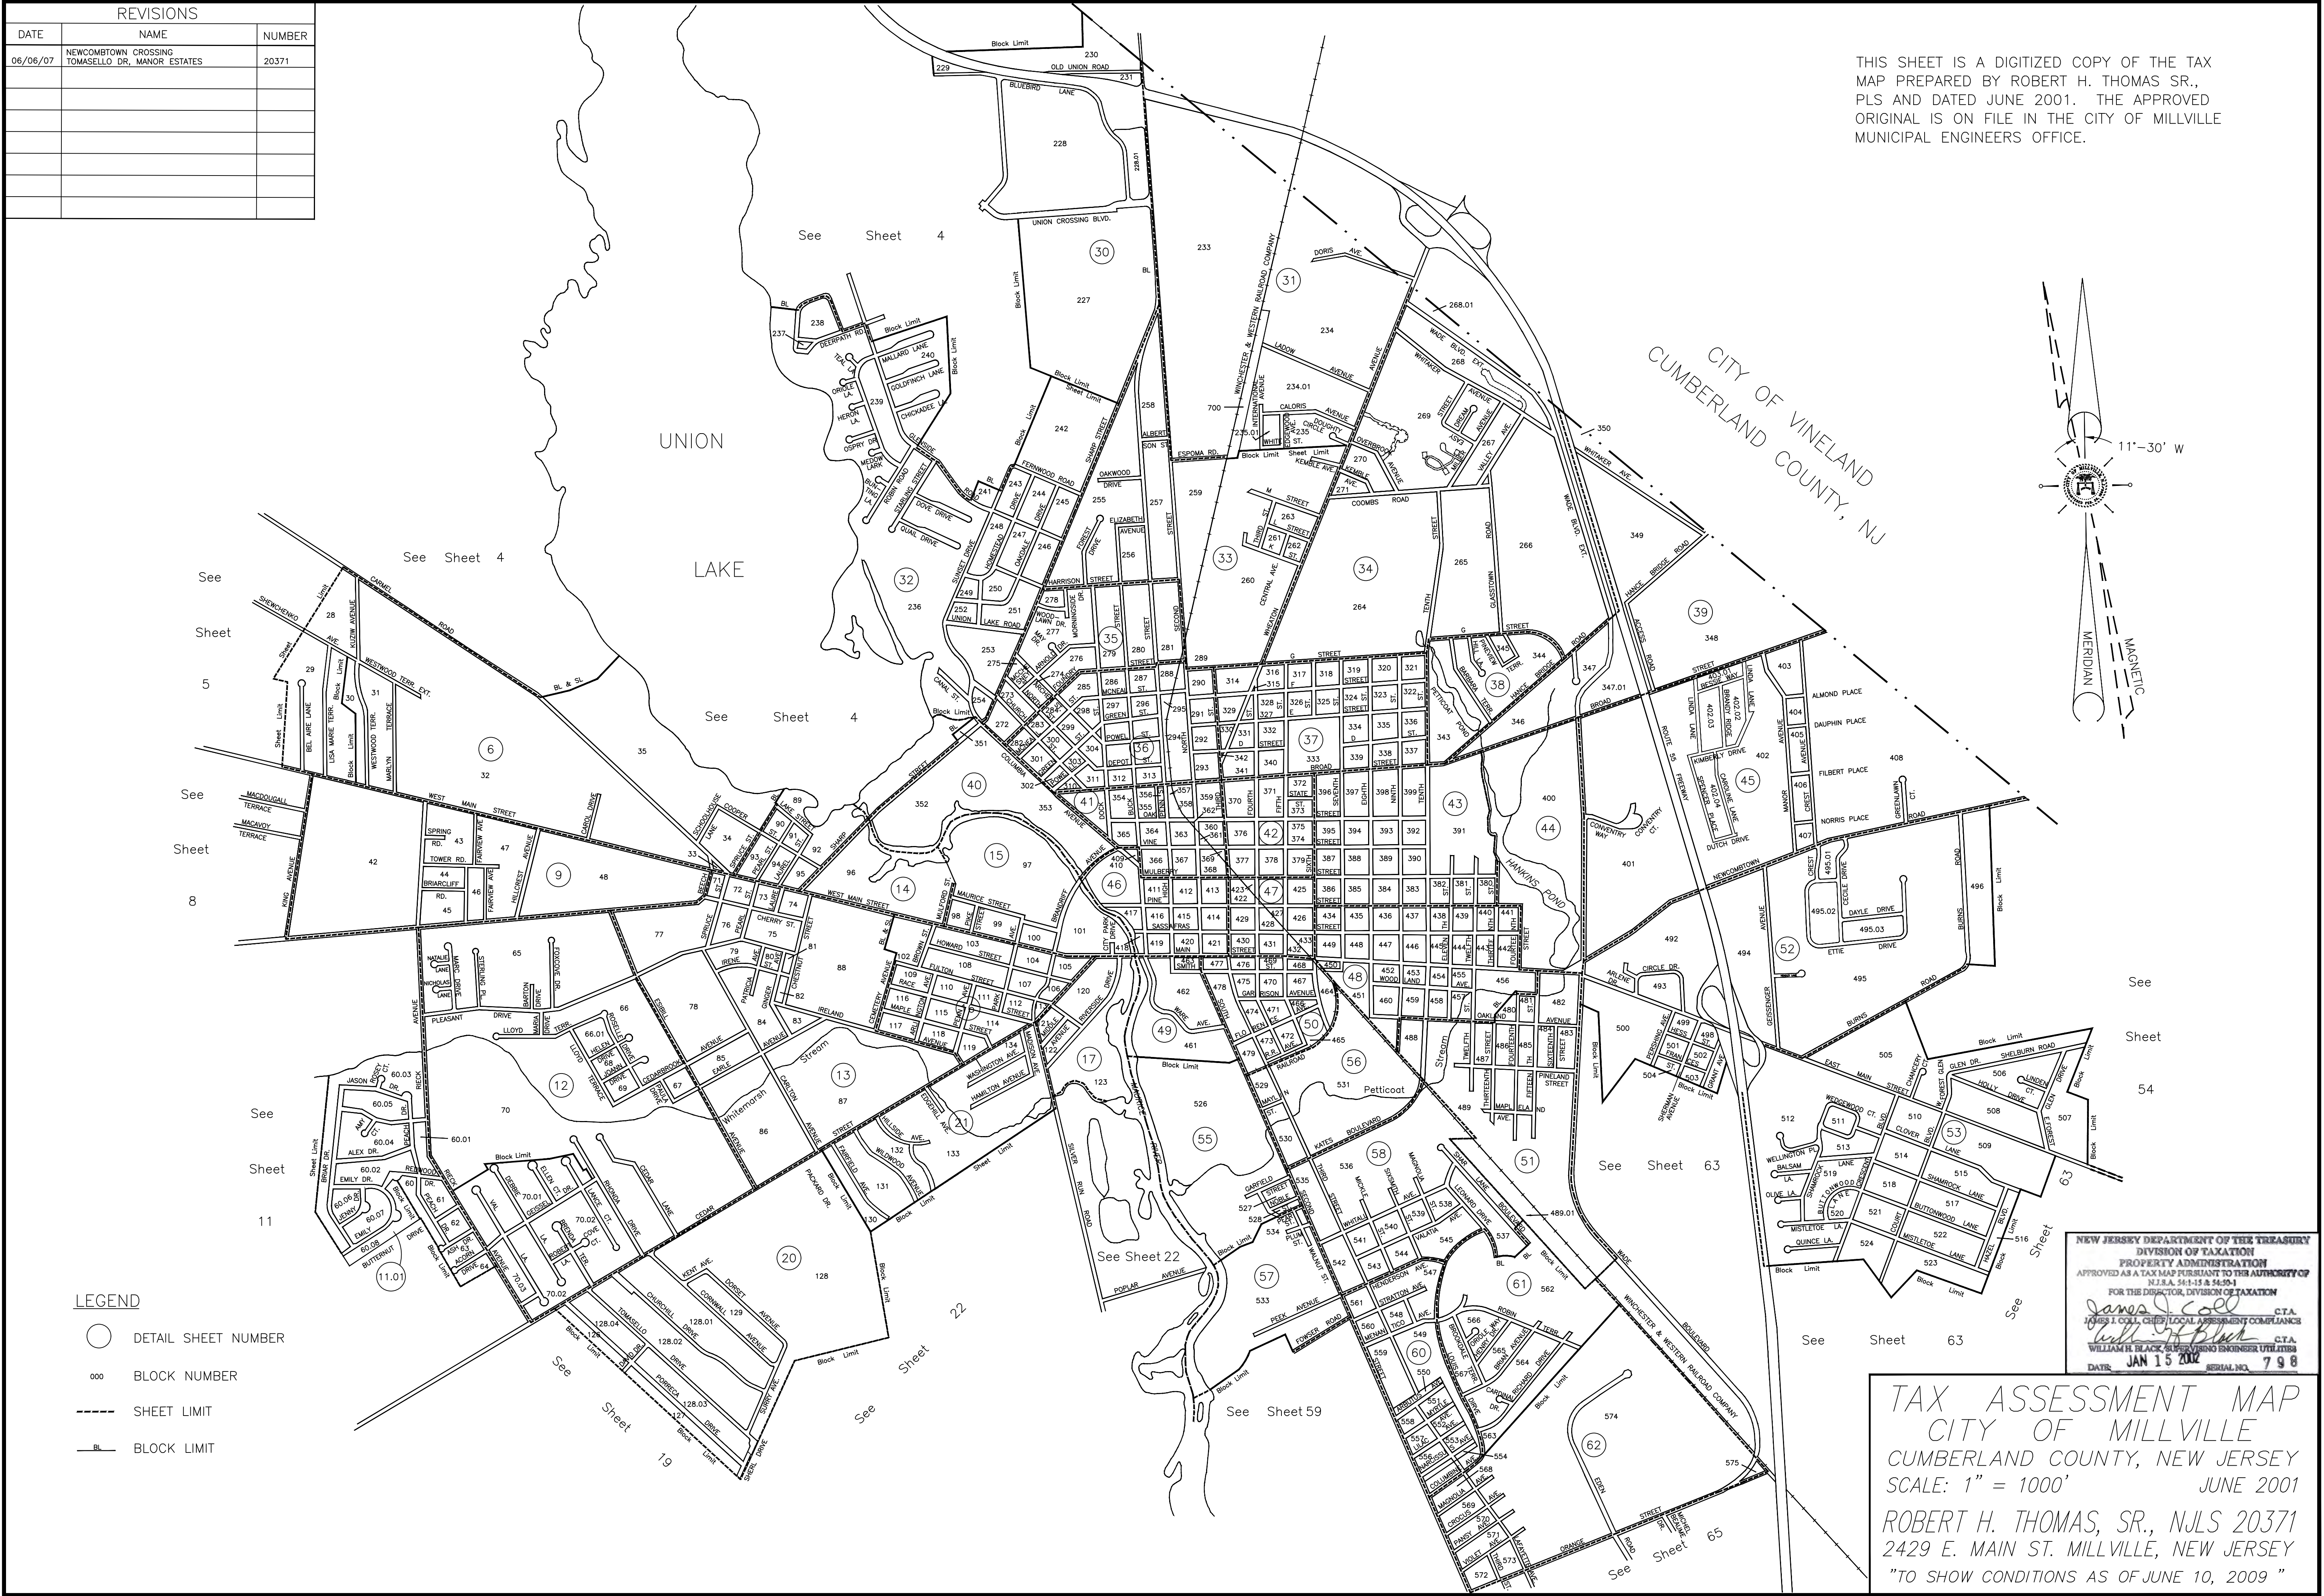

| REVISIONS |      |        |
|-----------|------|--------|
| DATE      | NAME | NUMBER |
|           |      |        |
|           |      |        |
THIS SHEET IS A DIGITIZED COPY OF THE TAX MAP PREPARED BY ROBERT H. THOMAS SR., PLS AND DATED JUNE 2001. THE APPROVED ORIGINAL IS ON FILE IN THE CITY OF MILLVILLE MUNICIPAL ENGINEERS OFFICE.

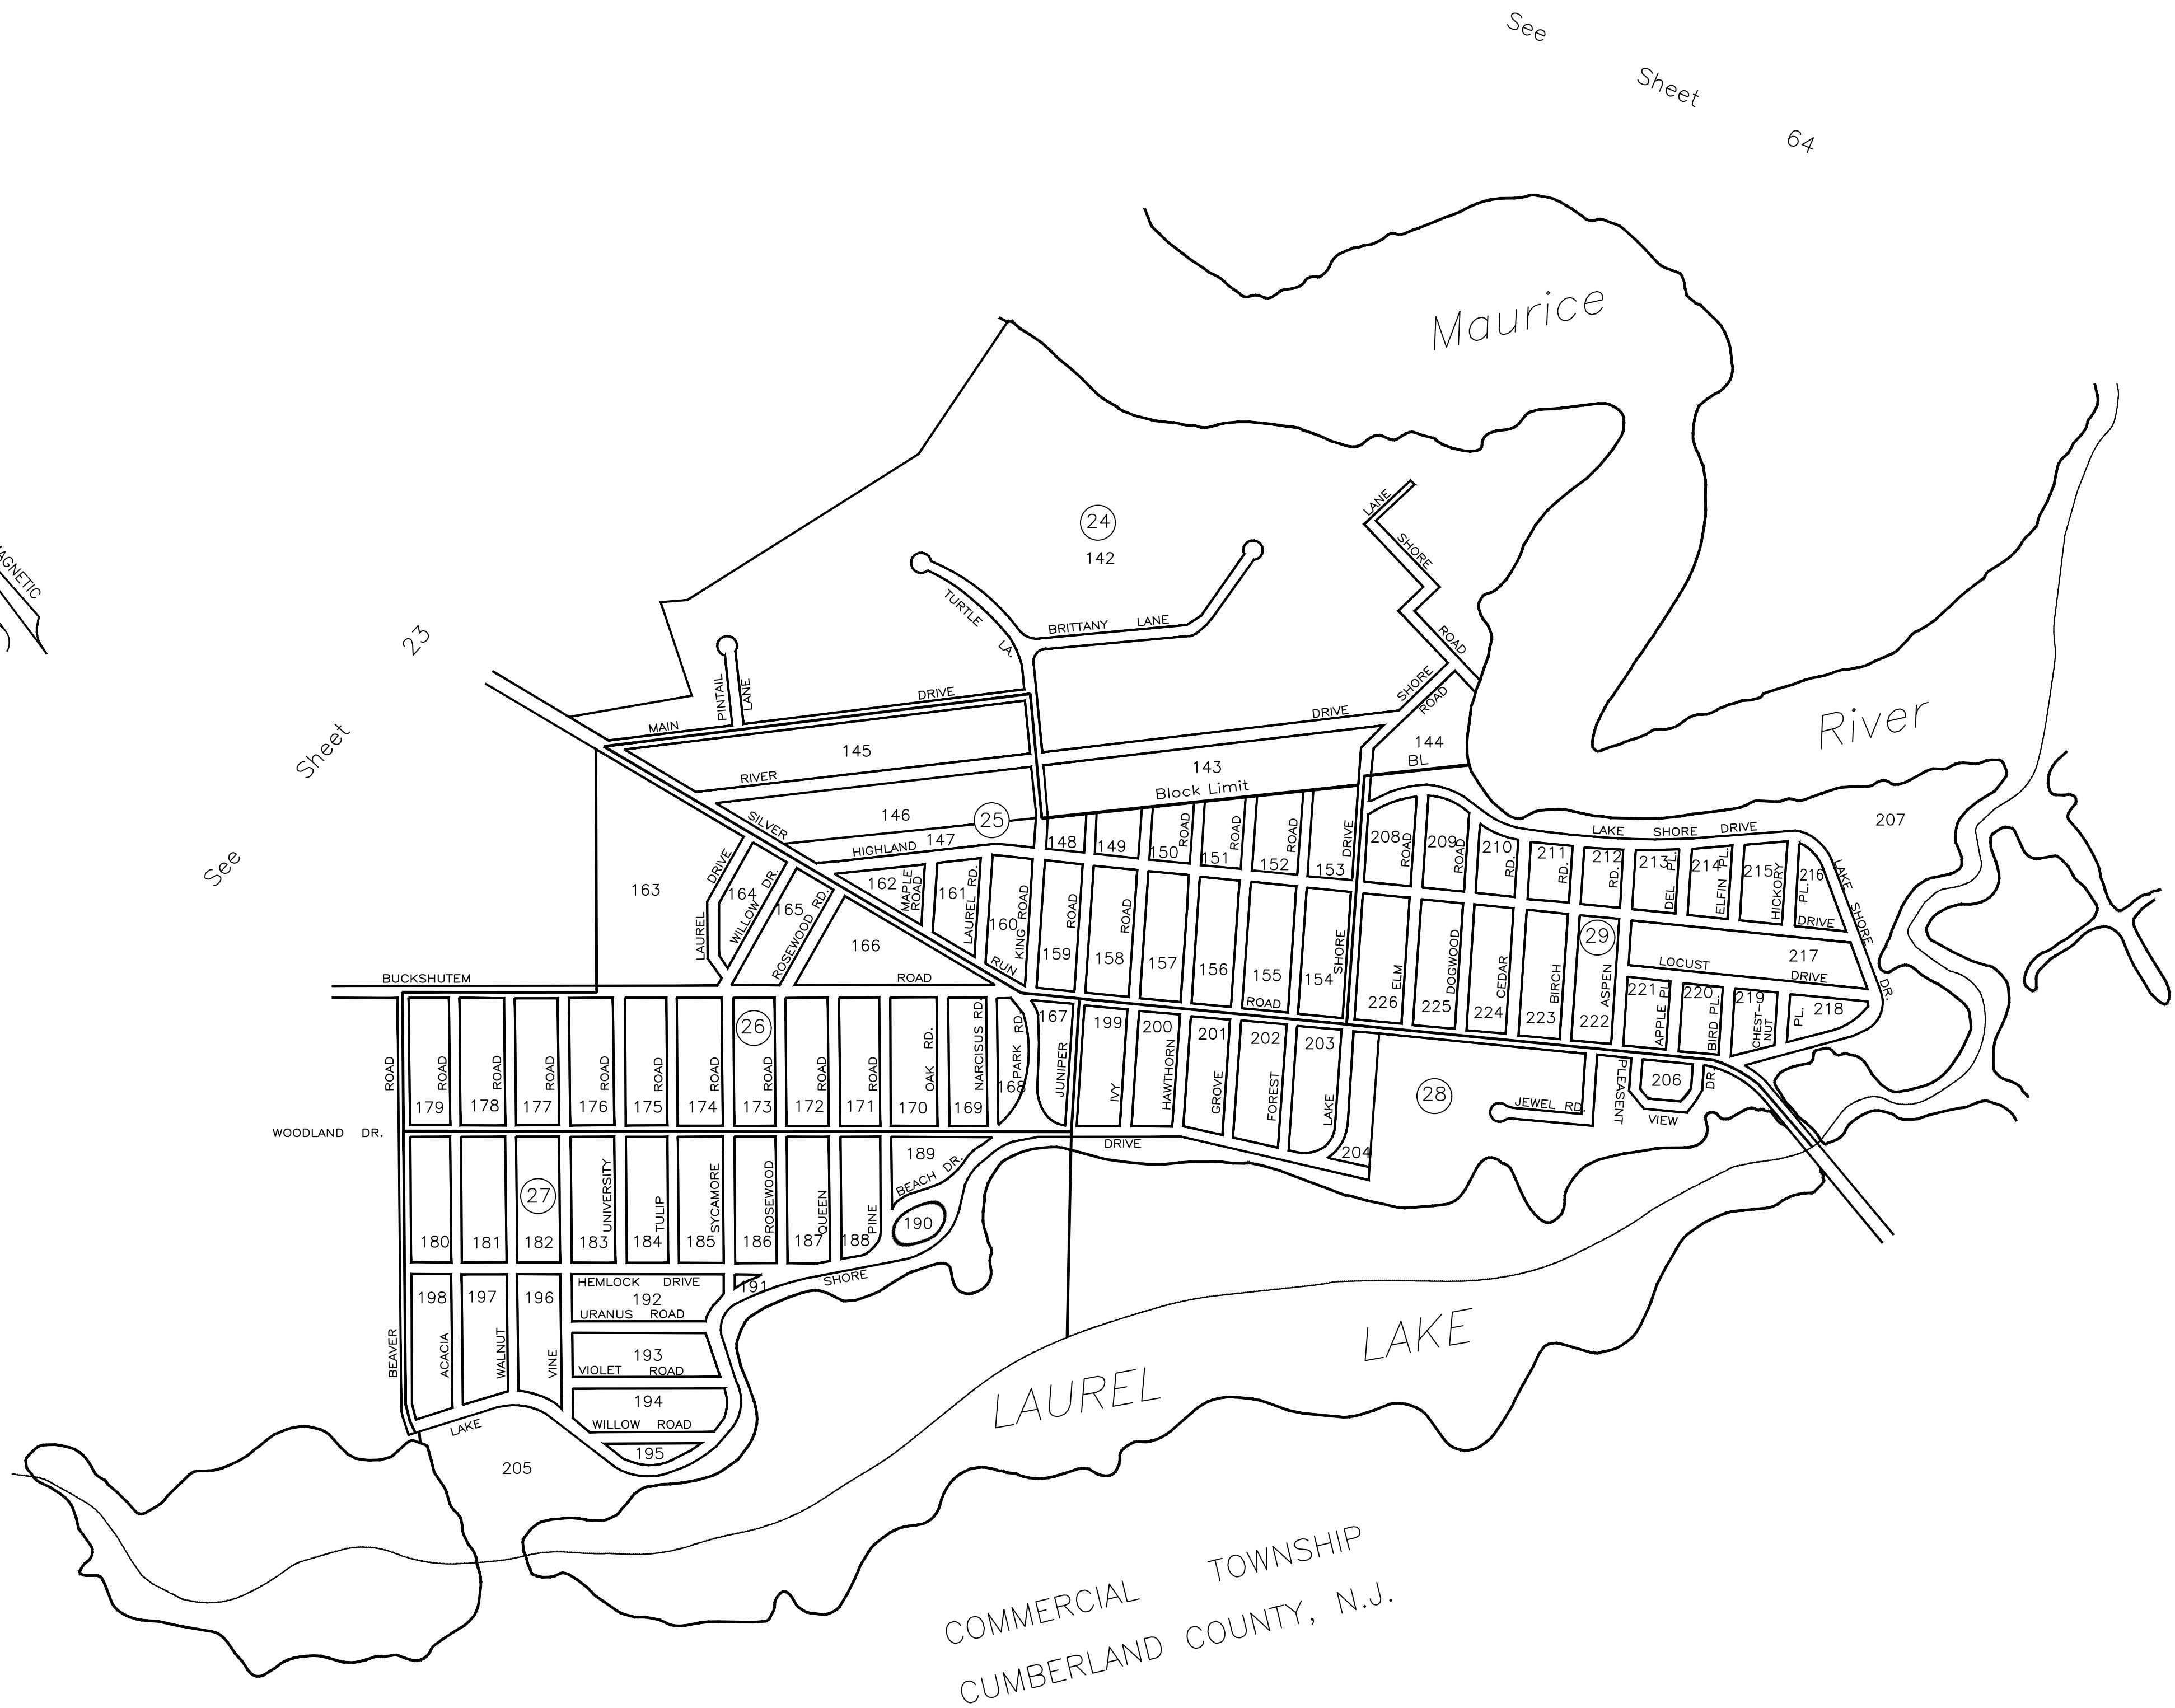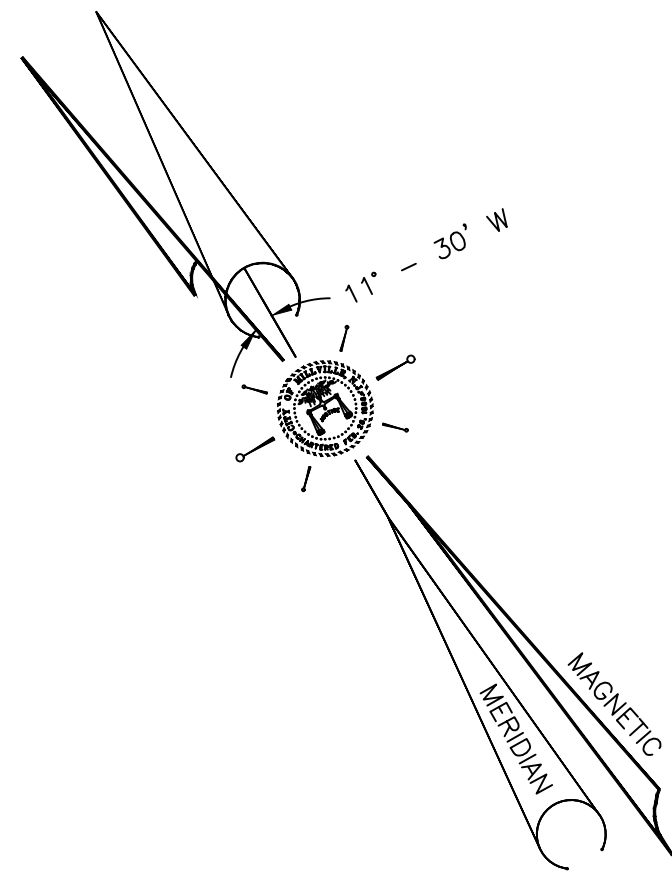

- LEGEND
- DETAIL SHEET NUMBER
  - 000 BLOCK NUMBER
  - SHEET LIMIT
  - BL BLOCK LIMIT

NEW JERSEY DEPARTMENT OF THE TREASURY  
DIVISION OF TAXATION  
PROPERTY ADMINISTRATION  
APPROVED AS A TAX MAP PURSUANT TO THE AUTHORITY OF  
N.J.S.A. 54:1-15 & 54:2-4  
FOR THE DIRECTOR, DIVISION OF TAXATION  
*James J. Coll* C.T.A.  
JAMES J. COLL, CHIEF, LOCAL ASSESSMENT COMPLIANCE  
*William H. Black* C.T.A.  
WILLIAM H. BLACK, SUPERVISING ENGINEER UTILITIES  
DATE: JAN 15 2002 SERIAL NO. 798

TAX ASSESSMENT MAP  
CITY OF MILLVILLE  
CUMBERLAND COUNTY, NEW JERSEY  
SCALE: 1" = 200' JUNE 2001  
ROBERT H. THOMAS, SR., NJLS 20371  
2429 E. MAIN ST. MILLVILLE, NEW JERSEY  
"TO SHOW CONDITIONS AS OF JUNE 16, 2001"